LEEWARD OAHU COMMUNITY-BASED OUTPATIENT CLINIC

VA PACIFIC ISLAND HEALTHCARE SYSTEM

PROJECT DESCRIPTION

THIS TECHNICAL PORTION OF THE SOLICITATION FOR OFFERS (SFO), WHICH WILL SERVE TO SOLICIT PROPOSALS TO CONSTRUCT AN MULTI-SPECIALTY OUTPATIENT CLINIC IN HONOLULU, HAWAII FOR THE PACIFIC ISLAND HEALTH CARE SYSTEM (VAPIHCS).

PROJECT INFORMATION

THIS COMMUNITY-BASED OUTPATIENT CLINIC (CBOC) WILL BE A NEW SINGLE-STORY BUIDING FOR OUTPATIENT TREATMENT, CLINIC FUNCTIONS AND ASSOCIATED SUPPORT SPACES, AND ALSO INCLUDE VETERAN CENTER, VETERAN BENEFIT ADMINISTRATION AND NATIONAL TELERADIOLOGY OFFICE SPACES. THE BUILDING WILL BE ALL NEW CONSTRUCTION.

PROJECT LOCATION

HONOLULU, HAWAII

PROJECT DATA

OCCUPANCY CLASSIFICATION: GROUP B (NFPA 101 SECTION 6.1.11, 2015 EDITION)
(IBC SECTION 304, 2015 EDITION)

CONSTRUCTION TYPE: TYPE II - B (IBC TABLE 503,2015 EDITION), FULLY SPRINKLERED.

BUILDING GROSS AREA: 86,818 SF

ALLOWABLE AREA: 103,500 SF (FULLY SPRINKLERED, SINGLE STORY AND MIN 20' OPEN FRONTAGE)

ALLOWABLE HEIGHT: 3 STORIES (IBC TABLE 503, 2015 EDITION)

NO. OF STORIES: 1 FLOOR

FIRE PROTECTION: FULLY SPRINKLERED

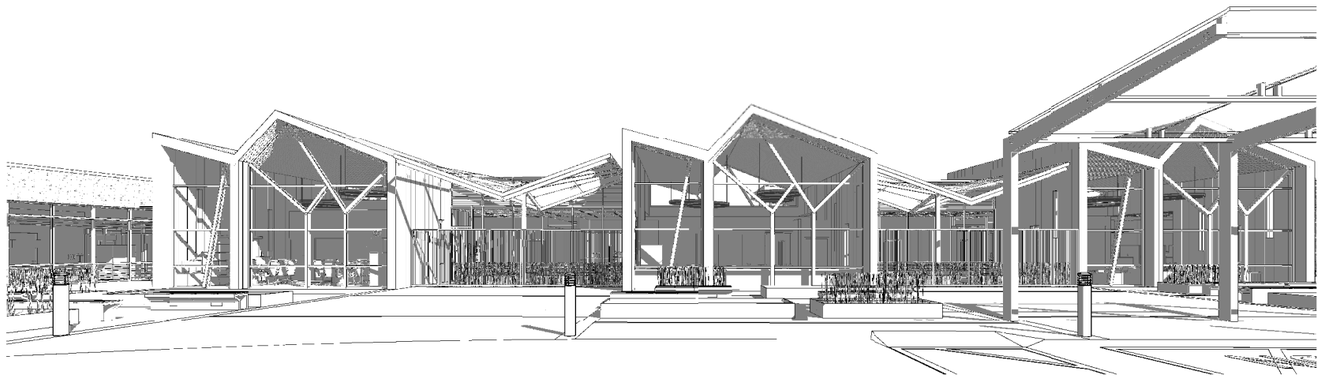

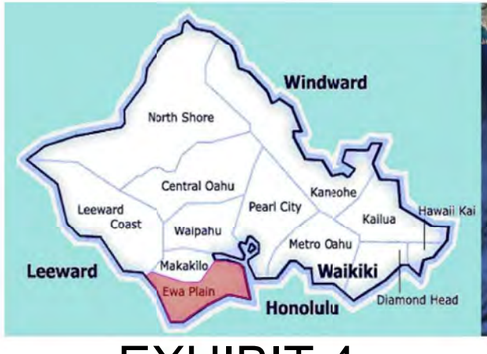

CBOC - SHEET INDEX	
SHEET NO.	SHEET NAME
GI001	COVER SHEET & INDEX
GI002	3D PERSPECTIVES
GI003	3D PERSPECTIVES
AS101	CONCEPTUAL SITE PLAN
AE101	DEPARTMENT ADJACENCY DIAGRAM
AE102	FUNCTIONAL ADJACENCY DIAGRAM
AE103	NET USABLE AREA PLAN
AE104	BUILDING GROSS AREA PLAN
AE105	FLOOR PLAN WITH FUNCTIONAL AREAS
AE106	OVERALL FLOOR PLAN
AE107	OVERALL EQUIPMENT PLAN
AE108	ROOF PLAN
AE110A	ENLARGED FLOOR PLAN/EQUIPMENT PLAN - AREA A
AE110B	ENLARGED FLOOR PLAN/EQUIPMENT PLAN - AREA B
AE110C	ENLARGED FLOOR PLAN/EQUIPMENT PLAN - AREA C
AE110D	ENLARGED FLOOR PLAN/EQUIPMENT PLAN - AREA D
AE110E	ENLARGED FLOOR PLAN/EQUIPMENT PLAN - AREA E
AE110F	ENLARGED FLOOR PLAN/EQUIPMENT PLAN - AREA F
AE110G	ENLARGED FLOOR PLAN/EQUIPMENT PLAN - AREA G
AE110H	ENLARGED FLOOR PLAN/EQUIPMENT PLAN - AREA H
AE110I	ENLARGED FLOOR PLAN/EQUIPMENT PLAN - AREA I
AE110J	ENLARGED FLOOR PLAN/EQUIPMENT PLAN - AREA J
AE201	BUILDING ELEVATIONS
AE202	BUILDING ELEVATIONS
AE203	BUILDING ELEVATIONS
AE301	BUILDING SECTIONS
AI101	FLOOR FINISH PLAN
AI102	WALL FINISH PLAN

EXHIBIT 4

SOLICITATION FOR OFFERS - FINAL SUBMITTAL : 02/26/2016

FULLY SPRINKLERED
CONCEPTUAL DESIGN - NOT FOR CONSTRUCTION

COVER SHEET & INDEX

SHEET NUMBER: GI001

VA PROJECT # : VA101F-15-J-0398
LAD PROJECT # : 046-10076-000

LEEWARD O'AHU COMMUNITY BASED OUTPATIENT CLINIC
DEPARTMENT OF VETERANS AFFAIRS

LEO A DALY

2 - VIEW AT NORTHWEST END

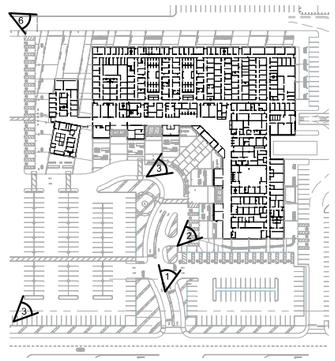

0 KEY PLAN
SCALE: 1" = 100'-0"

3 - VIEW AT MAIN ENTRANCE

1 - VIEW AT PARKING AND ENTRANCE

SOLICITATION FOR OFFERS - FINAL SUBMITTAL : 02/26/2016

FULLY SPRINKLERED
CONCEPTUAL DESIGN - NOT FOR CONSTRUCTION

3D PERSPECTIVES

SHEET NUMBER: GI002

VA PROJECT # : VA101F-15-J-0398
LAD PROJECT # : 046-10076-000

LEEWARD O'AHU COMMUNITY BASED OUTPATIENT CLINIC

DEPARTMENT OF VETERANS AFFAIRS

LEO A DALY

3 - VIEW AT WAITING AREA

2 - VIEW OF TEAM AREA

4 - VIEW AT NORTHWEST OUTDOOR AREA

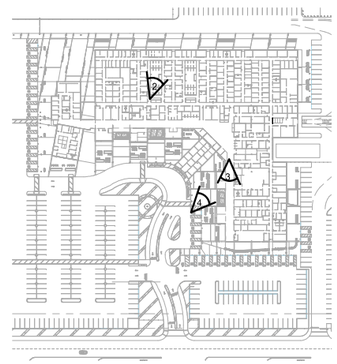

SOLICITATION FOR OFFERS - FINAL SUBMITTAL : 02/26/2016

FULLY SPRINKLERED
CONCEPTUAL DESIGN - NOT FOR CONSTRUCTION

3D PERSPECTIVES

SHEET NUMBER: GI003

VA PROJECT # : VA101F-15-J-0398
LAD PROJECT # : 046-10076-000

LEEWARD O'AHU COMMUNITY BASED OUTPATIENT CLINIC

DEPARTMENT OF VETERANS AFFAIRS

LEO A DALY

REFER TO SOLICITATION FOR OFFERS (SFO) SOLICITATION REQUIREMENTS SECTION 5 SITE DESIGN CRITERIA FOR ADDITIONAL REQUIREMENTS.

BUILDING GROSS AREAS: 86,818 SF

PARKING COUNT SUMMARY:

	PROVIDED SPACES	VA REQUIRED SPACES	PROVIDED STAFF ACCESSIBLE 3%	PROVIDED PATIENT ACCESSIBLE 10%
STAFF	100	100	3 *	
PATIENT/ VISITOR	366	366		37 **
TOTAL	466	466	3	37

PROVIDED:

8 VAN SPACES
2 MOTORCYCLE SPACES PARKING.
BICYCLE RACKS

* ONE VAN SPACE PROVIDED
** 7 VAN SPACES PROVIDED

SITE AREA REQUIRED:
APPROX. 9.5 ACRES

DESIGN KEYNOTES	
12	CONCRETE OR METAL BENCH WITH TEAK WOOD SEAT.
15	ACID WASHED CONCRETE FLOOR (FIELD)
16	INTERGRAL CONCRETE COLOR A (SCOFIELD SG860-5 DARK GRANITE)
17	INTERGRAL CONCRETE COLOR A (SCOFIELD C-20 LIMESTONE)
27	DECOMPOSED GRANITE OR STONE BAND.
28	INDIGENOUS LANDSCAPE
61	RAISED CORTEN PLANTER
62	CORTEN WRAPPED WALL WATER FOUNTAIN

LEGEND:

- 25' STAND-OFF SET BACK
- PROPERTY LINE ASSUMED
- PATIENT CIRCULATION
- STAFF CIRCULATION
- SERVICE CIRCULATION
- PEDESTRIAN
- EMERGENCY
- CONTIGUOUS ANTI-CLIMB PERIMETER SECURITY FENCE.
- STAFF ENTRY
- PATIENT ENTRY
- SERVICE ENTRY
- EMERGENCY ENTRY

NOTE:

SITE LIGHTING SHALL BE PROVIDED TO SUPPORT SECURITY AND SAFETY REQUIREMENTS.

SOLICITATION FOR OFFERS - FINAL SUBMITTAL : 02/26/2016

FULLY SPRINKLERED
CONCEPTUAL DESIGN - NOT FOR CONSTRUCTION

CONCEPTUAL SITE PLAN

SHEET NUMBER: AS101

VA PROJECT # : VA101F-15-J-0398
LAD PROJECT # : 046-10076-000

LEEWARD O'AHU COMMUNITY BASED OUTPATIENT CLINIC

DEPARTMENT OF VETERANS AFFAIRS

LEO A DALY

LEGEND - DEPARTMENT

- 1 - OUTPATIENT CLINIC (265)
- 2 - PACT SPACE - 1 MODULE
- 3 - SPECIALTY CARE - 1 MODULE
- 4 - OFFICE OF INFORMATION & TECHNOLOGY (232)
- 5 - VETERANS BENEFITS ADMINISTRATION
- 6 - VA VET CENTER
- 7 - HAWAII OFFICE OF VETERANS SERVICES
- 8 - VA NATIONAL TELERADIOLOGY
- CIRCULATION
- MECH, ELEC, PLUMB, TELECOMM
- Calculating...

N

0 8' 16' 32'

SCALE : 1/16" = 1'-0"

FULLY SPRINKLERED

CONCEPTUAL DESIGN - NOT FOR CONSTRUCTION

SOLICITATION FOR OFFERS - FINAL SUBMITTAL : 02/26/2016

DEPARTMENT ADJACENCY DIAGRAM

SHEET NUMBER: AE101

VA PROJECT # : VA101F-15-J-0398
LAD PROJECT # : 046-10076-000

LEEWARD O'AHU COMMUNITY BASED OUTPATIENT CLINIC

DEPARTMENT OF VETERANS AFFAIRS

LEO A DALY

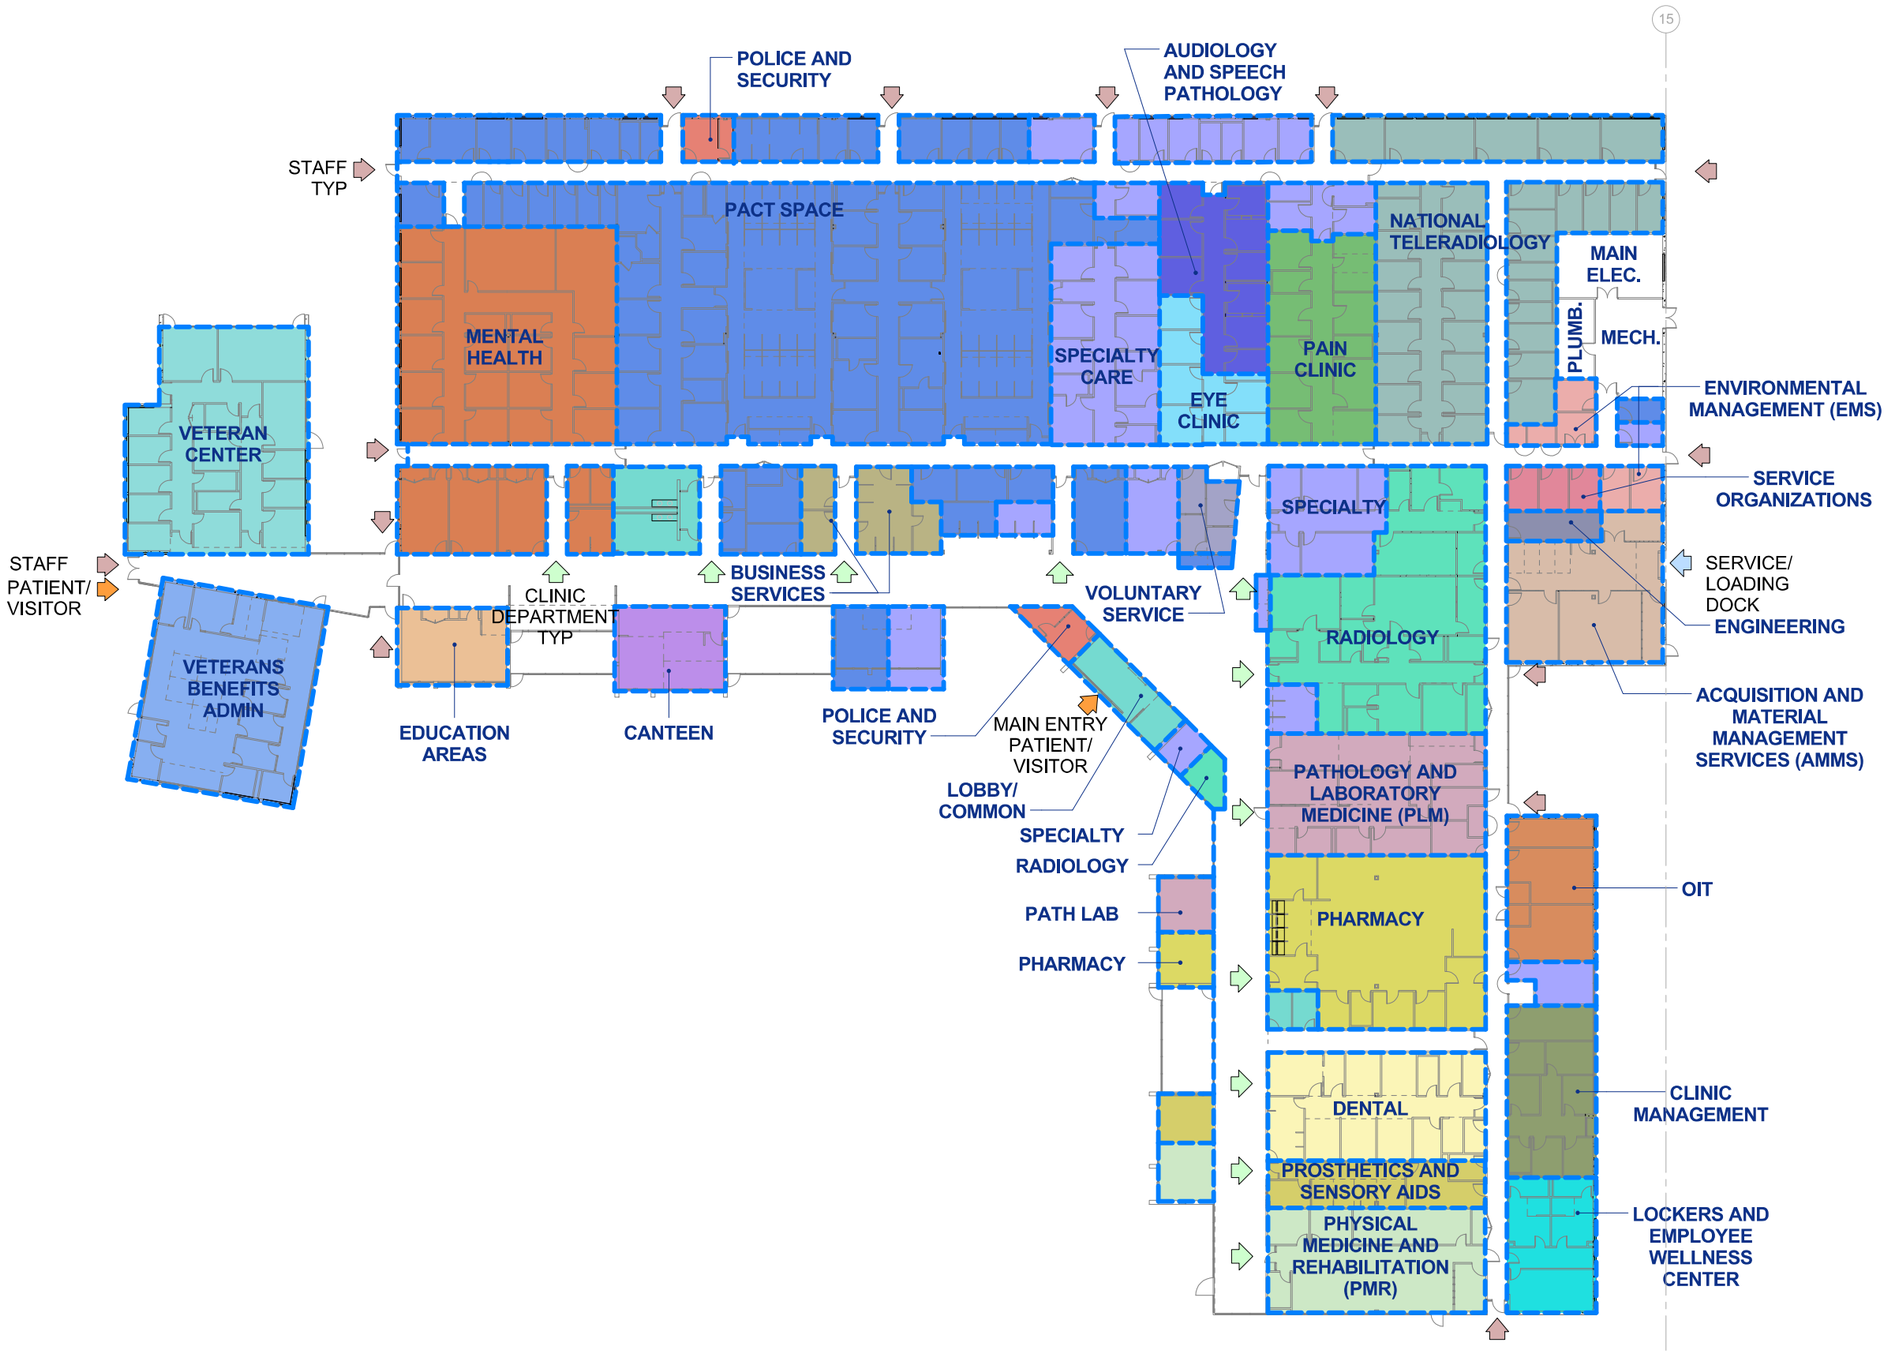

SOLICITATION FOR OFFERS - FINAL SUBMITTAL : 02/26/2016

FULLY SPRINKLERED

CONCEPTUAL DESIGN - NOT FOR CONSTRUCTION

FUNCTIONAL ADJACENCY DIAGRAM

SHEET NUMBER: AE102

VA PROJECT # : VA101F-15-J-0398
LAD PROJECT # : 046-10076-000

LEEWARD O'AHU COMMUNITY BASED OUTPATIENT CLINIC

DEPARTMENT OF VETERANS AFFAIRS

LEO A DALY

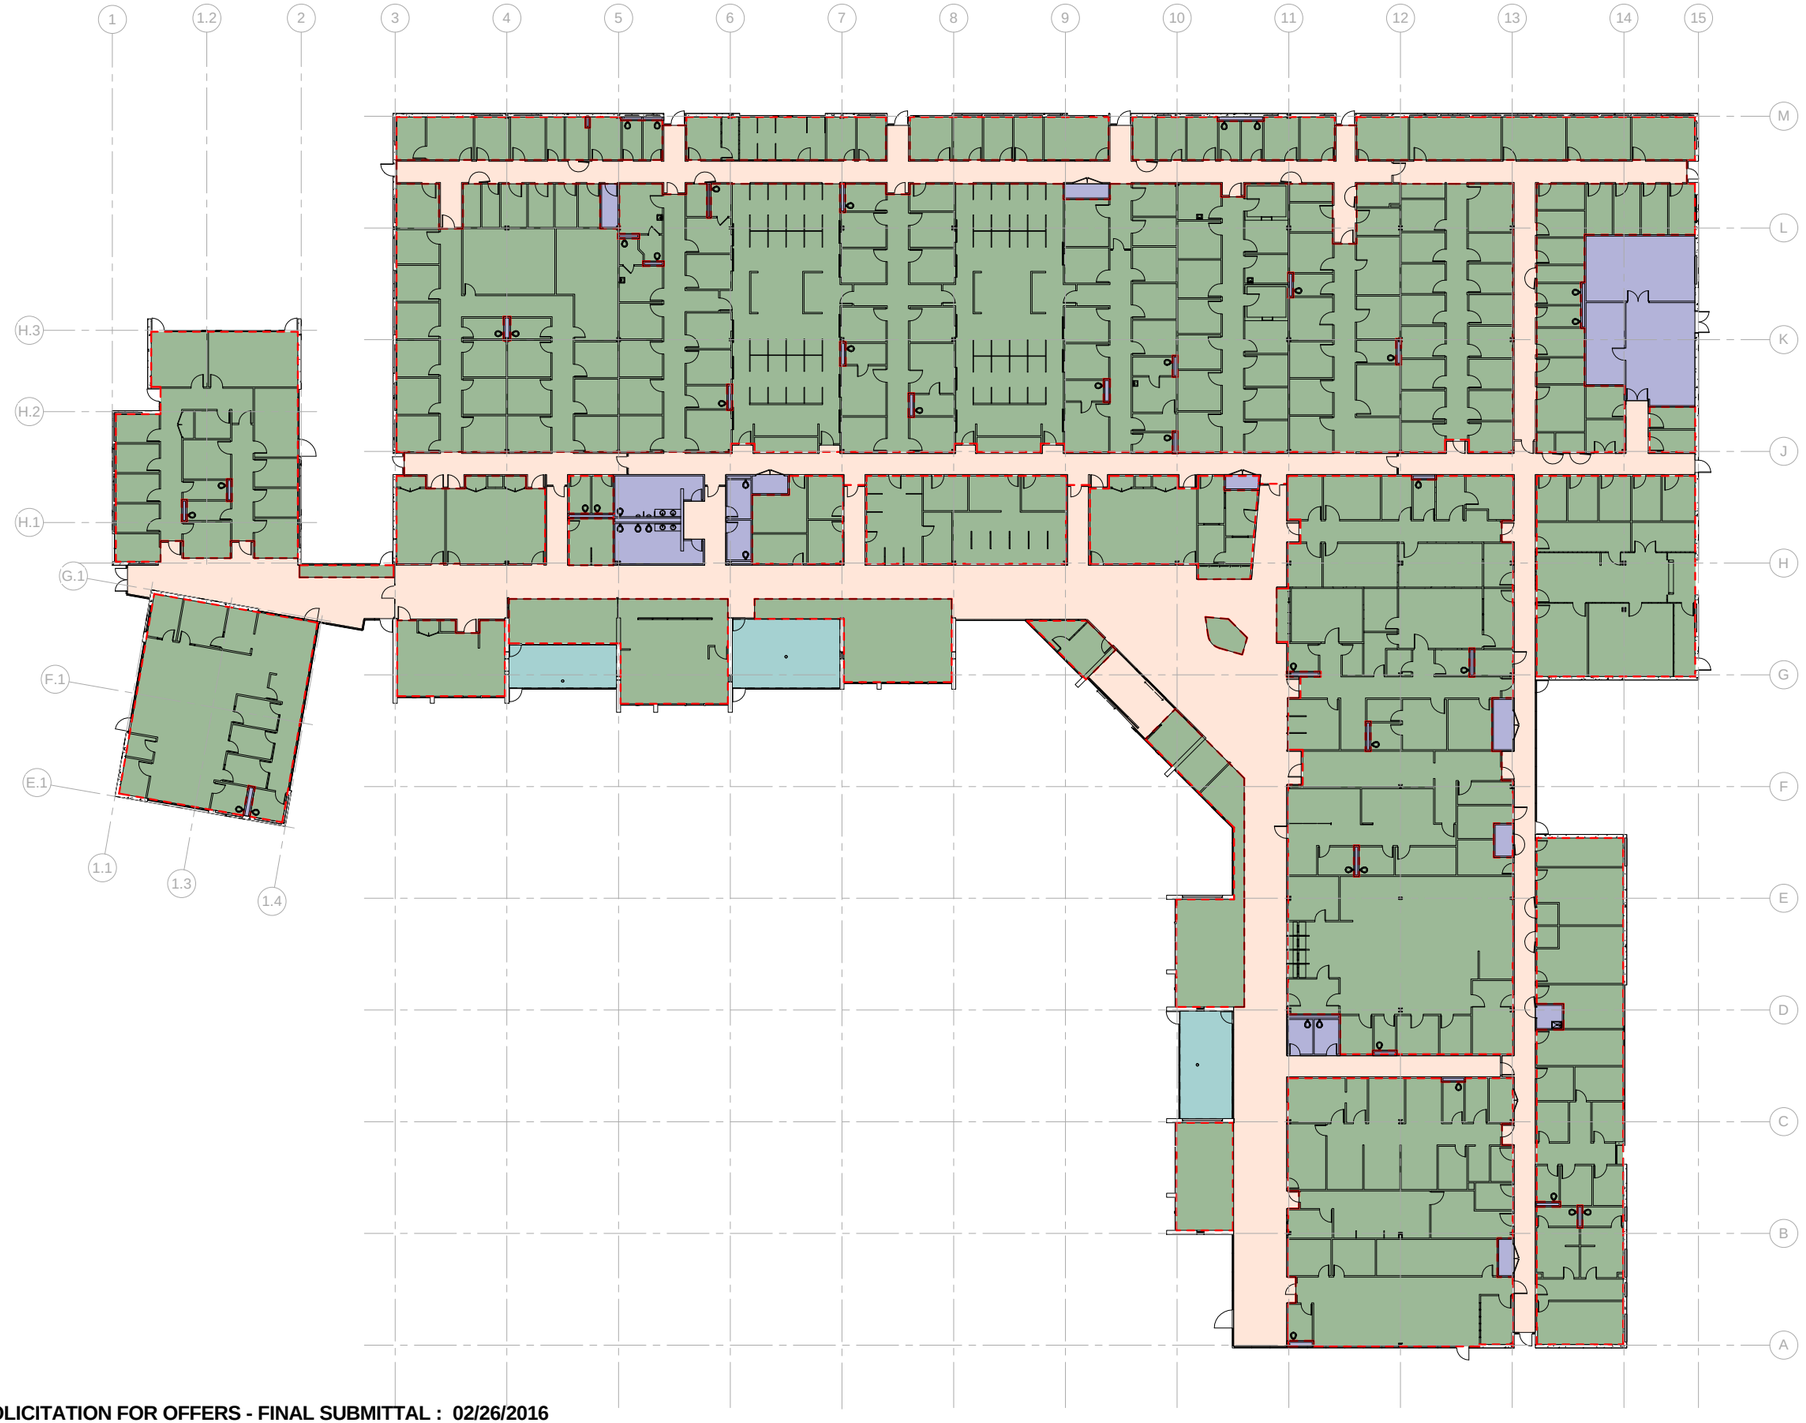

Legend

- NET USABLE AREA
- AREA BOUNDARY
- BUILDING CIRCULATION
- BUILDING SERVICE SUPPORT - MEP SPACE, PUBLIC RESTROOMS, JANITOR ROOMS
- SECURED OUTDOOR SPACE

Building Net Usable Area

CBOC - NUSF AREA	
DESIGNED	MAXIMUM
65,588 SF	66,000 SF

Building Gross Area

CBOC - BGSF AREA	
DESIGNED	MAXIMUM (X1.25 NET)
86,818 SF	86,148 SF

N

0 8' 16' 32'

SCALE : 1/16" = 1'-0"

FULLY SPRINKLERED

CONCEPTUAL DESIGN - NOT FOR CONSTRUCTION

SOLICITATION FOR OFFERS - FINAL SUBMITTAL : 02/26/2016

NET USABLE AREA PLAN

SHEET NUMBER: AE103

VA PROJECT # : VA101F-15-J-0398
LAD PROJECT # : 046-10076-000

LEEWARD O'AHU COMMUNITY BASED OUTPATIENT CLINIC

DEPARTMENT OF VETERANS AFFAIRS

LEO A DALY

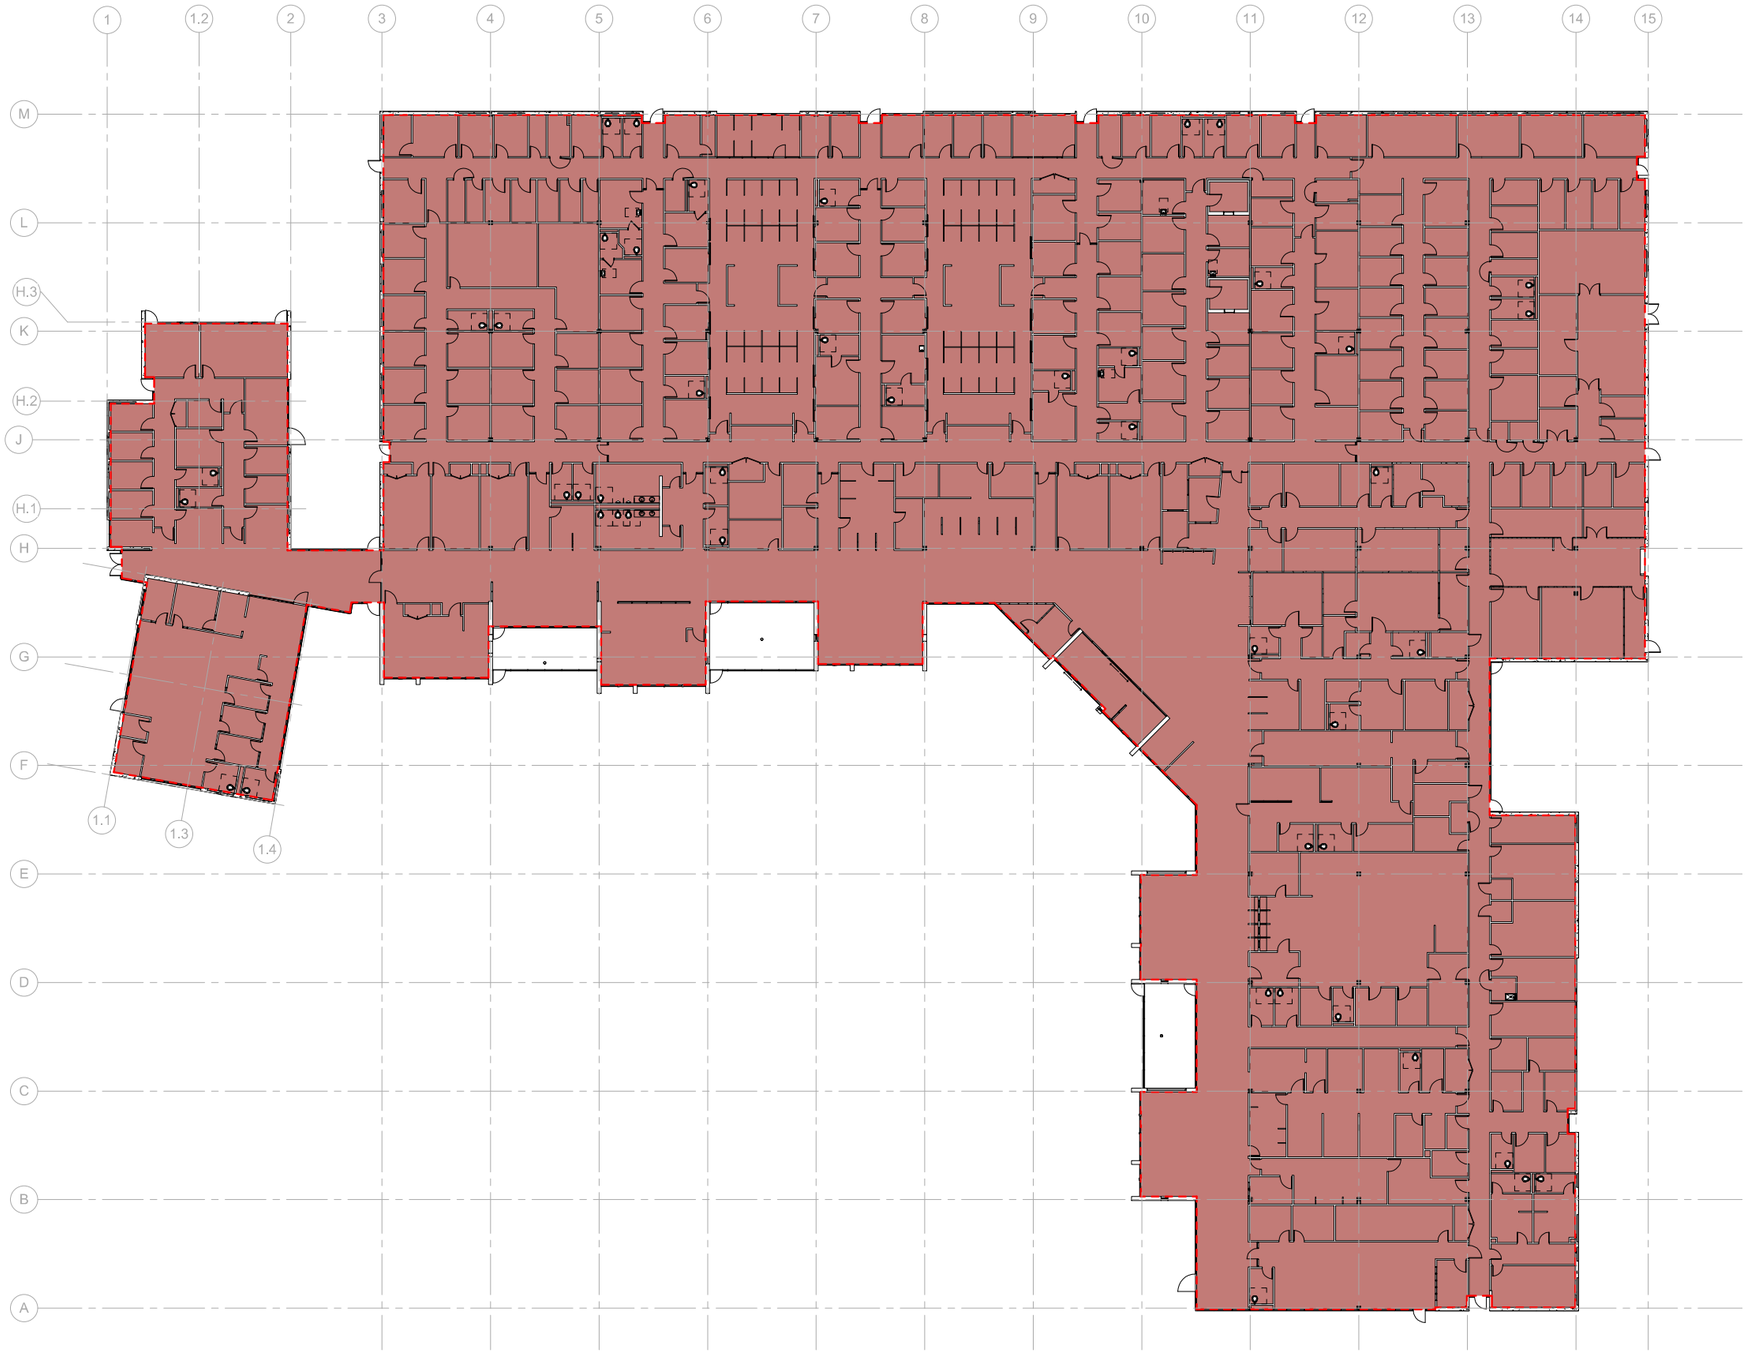

Building Area Legend

BUILDING GROSS AREA

AREA BOUNDARY

CBOC - BGSF AREA	
DESIGNED	MAXIMUM (X1.25 NET)
86,818 SF	86,148 SF

N

0 8' 16' 32'

SCALE : 1/16" = 1'-0"

FULLY SPRINKLERED

CONCEPTUAL DESIGN - NOT FOR CONSTRUCTION

SOLICITATION FOR OFFERS - FINAL SUBMITTAL : 02/26/2016

BUILDING GROSS AREA PLAN

SHEET NUMBER: AE104

VA PROJECT # : VA101F-15-J-0398
LAD PROJECT # : 046-10076-000

LEEWARD O'AHU COMMUNITY BASED OUTPATIENT CLINIC

DEPARTMENT OF VETERANS AFFAIRS

LEO A DALY

LEGEND - FUNCTIONAL AREA

- ACQUISITION AND MATERIAL MANAGEMENT SERVICES (AMMS)
- AUDIOLOGY AND SPEECH PATHOLOGY
- BUSINESS SERVICES
- CANTEEN
- CIRCULATION
- CLINIC MANAGEMENT
- DENTAL
- EDUCATION AREAS
- ENGINEERING
- ENVIRONMENTAL MANAGEMENT (EMS)
- EYE CLINIC
- HOME BASED PRIMARY CARE
- INTERVIEW AREA
- LOBBY / COMMON AREAS
- LOCKERS AND EMPLOYEE WELLNESS CENTER
- MECH, ELEC, PLUMB, TELECOMM
- MENTAL HEALTH
- NATIONAL TELERADIOLOGY
- OIT
- PAIN CLINIC
- PATHOLOGY AND LABORATORY MEDICINE (PLM)
- PATIENT AREA
- PATIENT SUPPORT
- PHARMACY
- PHYSICAL MEDICINE AND REHABILITATION (PMR)
- POLICE AND SECURITY
- PROSTHETICS AND SENSORY AIDS
- PROVIDER AREA
- RADIOLOGY
- RECEPTION
- SERVICE ORGANIZATIONS
- STAFF AND ADMIN. AREA (PACT)
- VETERAN CENTER
- VETERAN SERVICE CENTER SHARED EQUIPMENT SPACE
- VETERANS SERVICE CENTER SHARED SUPPORT SPACE
- VOLUNTARY SERVICE

SOLICITATION FOR OFFERS - FINAL SUBMITTAL : 02/26/2016

FULLY SPRINKLERED

CONCEPTUAL DESIGN - NOT FOR CONSTRUCTION

FLOOR PLAN WITH FUNCTIONAL AREAS

SHEET NUMBER: AE105

VA PROJECT # : VA101F-15-J-0398

LAD PROJECT # : 046-10076-000

LEEWARD O'AHU COMMUNITY BASED OUTPATIENT CLINIC

DEPARTMENT OF VETERANS AFFAIRS

LEO A DALY

FLOOR PLAN NOTES

1. REFER TO SOLICITATION FOR OFFERS (SFO) SOLICITATION REQUIREMENTS SECTION 6 BUILDING DESIGN CRITERIA FOR ADDITIONAL INFORMATION

DESIGN KEYNOTES

29	+0'-0" RELATIVE ELEVATION
30	-0'-1/4" RELATIVE ELEVATION
31	-4'-0" RELATIVE ELEVATION

SYMBOL LEGEND

- KEYNOTE TAG
- FLOOR MOUNTED POWER OUTLET
- QUADRUPLEX POWER OUTLET
- DUPLEX POWER OUTLET
- WALL MOUNTED DATA OUTLET
- SERVER / SRS01 / 100 SF/200 SF — ROOM NAME / SEQ# ROOM CODE / ACTUAL SF/ PROGRAM SF
- JSN — JOINT SERVICE NUMBER
- LEAD LINED PARTITION
- REINFORCED MASONRY WALL PER PHYSICAL SECURITY DESIGN MANUAL FOR VA LIFE-SAFETY PROTECTED FACILITIES JANUARY 2015

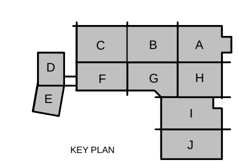

KEY PLAN

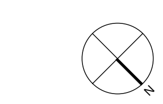

SCALE : 1/16" = 1'-0"

FULLY SPRINKLERED

CONCEPTUAL DESIGN - NOT FOR CONSTRUCTION

SOLICITATION FOR OFFERS - FINAL SUBMITTAL : 02/26/2016

OVERALL FLOOR PLAN

SHEET NUMBER: AE106

VA PROJECT # : VA101F-15-J-0398
LAD PROJECT # : 046-10076-000

LEEWARD O'AHU COMMUNITY BASED OUTPATIENT CLINIC

DEPARTMENT OF VETERANS AFFAIRS

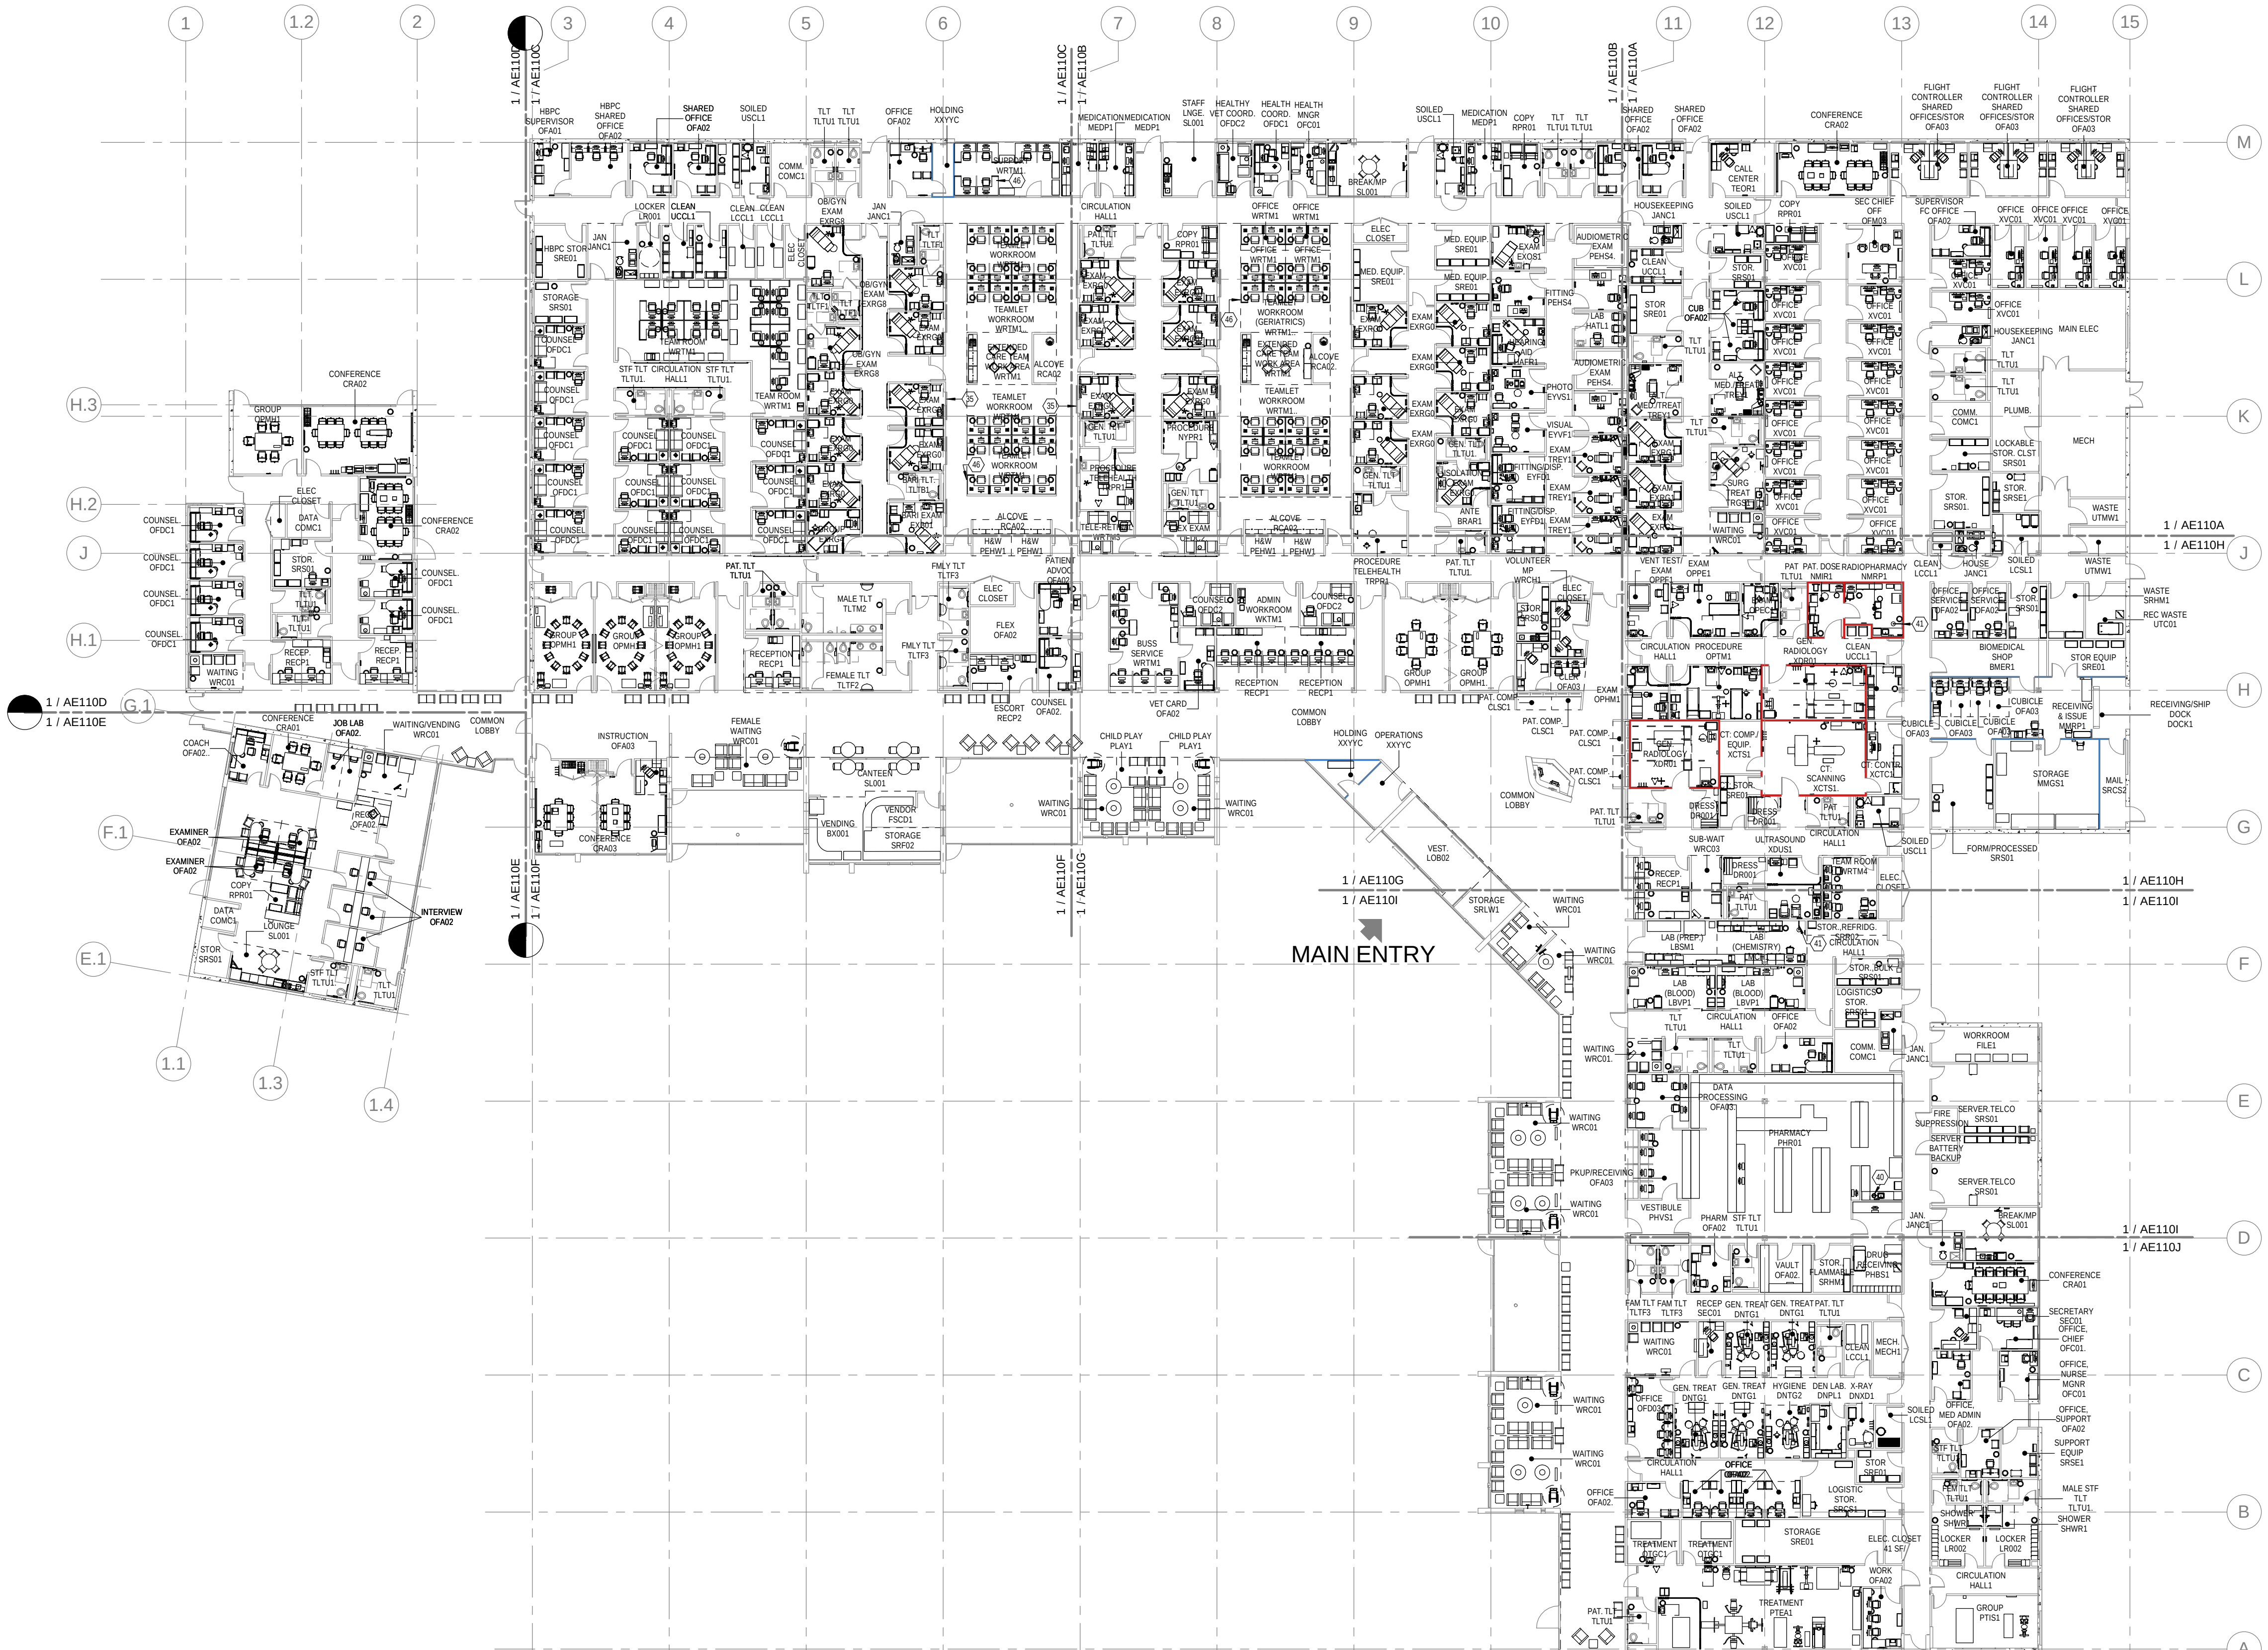

EQUIPMENT PLAN NOTES

1. POWER AND DATA OUTLETS SHOWN ARE BASED ON VA DESIGN GUIDES PG-18-12. ENGINEERING DESIGN IS REQUIRED TO VERIFY AND DESIGN ELECTRICAL AND TELECOMMUNICATION ELEMENTS BASED ON THE PROJECT REQUIREMENTS AND VA DESIGN CRITERIA IN DESIGN DEVELOPMENT PHASE.
2. EQUIPMENT PLAN IS DEVELOPED BASED ON VA SEPS EQUIPMENT LIST AND VA DESIGN GUIDE PG-18-12. REFER TO SOLICITATIONS FOR OFFERS (SFO). SOLICITATION REQUIREMENTS SECTION 6.3, SCHEDULE B, SCHEDULE F, EQUIPMENT AND FURNITURE LIST AND OTHER EQUIPMENT RELATED SECTIONS.

DESIGN KEYNOTES

35	PROVIDE ALL SLIDING DOORS ALONG STAFF CORRIDORS LEADING INTO EXAM ROOM AND TREATMENT ROOMS WITH PRIVACY LOCKSET, TYP.
40	COUNTER MOUNTED EYEWASH
41	WALL MOUNTED EYEWASH
46	PROVIDE MODULAR FURNITURE PARTITION AT ALL TEAM WORK AREA STATIONS, TYP

SYMBOL LEGEND

- KEYNOTE TAG
- FLOOR MOUNTED POWER OUTLET
- QUADRUPLEX POWER OUTLET
- DUPLEX POWER OUTLET
- WALL MOUNTED DATA OUTLET
- SERVER / SRS01 / 100 SF/200 SF — ROOM NAME; SEQ# ROOM CODE; ACTUAL SF/ PROGRAM SF
- JSN — JOINT SERVICE NUMBER
- LEAD LINED PARTITION
- REINFORCED MASONRY WALL PER PHYSICAL SECURITY DESIGN MANUAL FOR VA LIFE-SAFETY PROTECTED FACILITIES JANUARY 2015

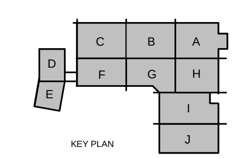

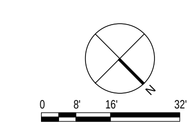

FULLY SPRINKLERED

CONCEPTUAL DESIGN - NOT FOR CONSTRUCTION

SOLICITATION FOR OFFERS - FINAL SUBMITTAL : 02/26/2016

OVERALL EQUIPMENT PLAN

SHEET NUMBER: AE107

VA PROJECT # : VA101F-15-J-0398
LAD PROJECT # : 046-10076-000

LEEWARD O'AHU COMMUNITY BASED OUTPATIENT CLINIC

DEPARTMENT OF VETERANS AFFAIRS

LEO A DALY 100

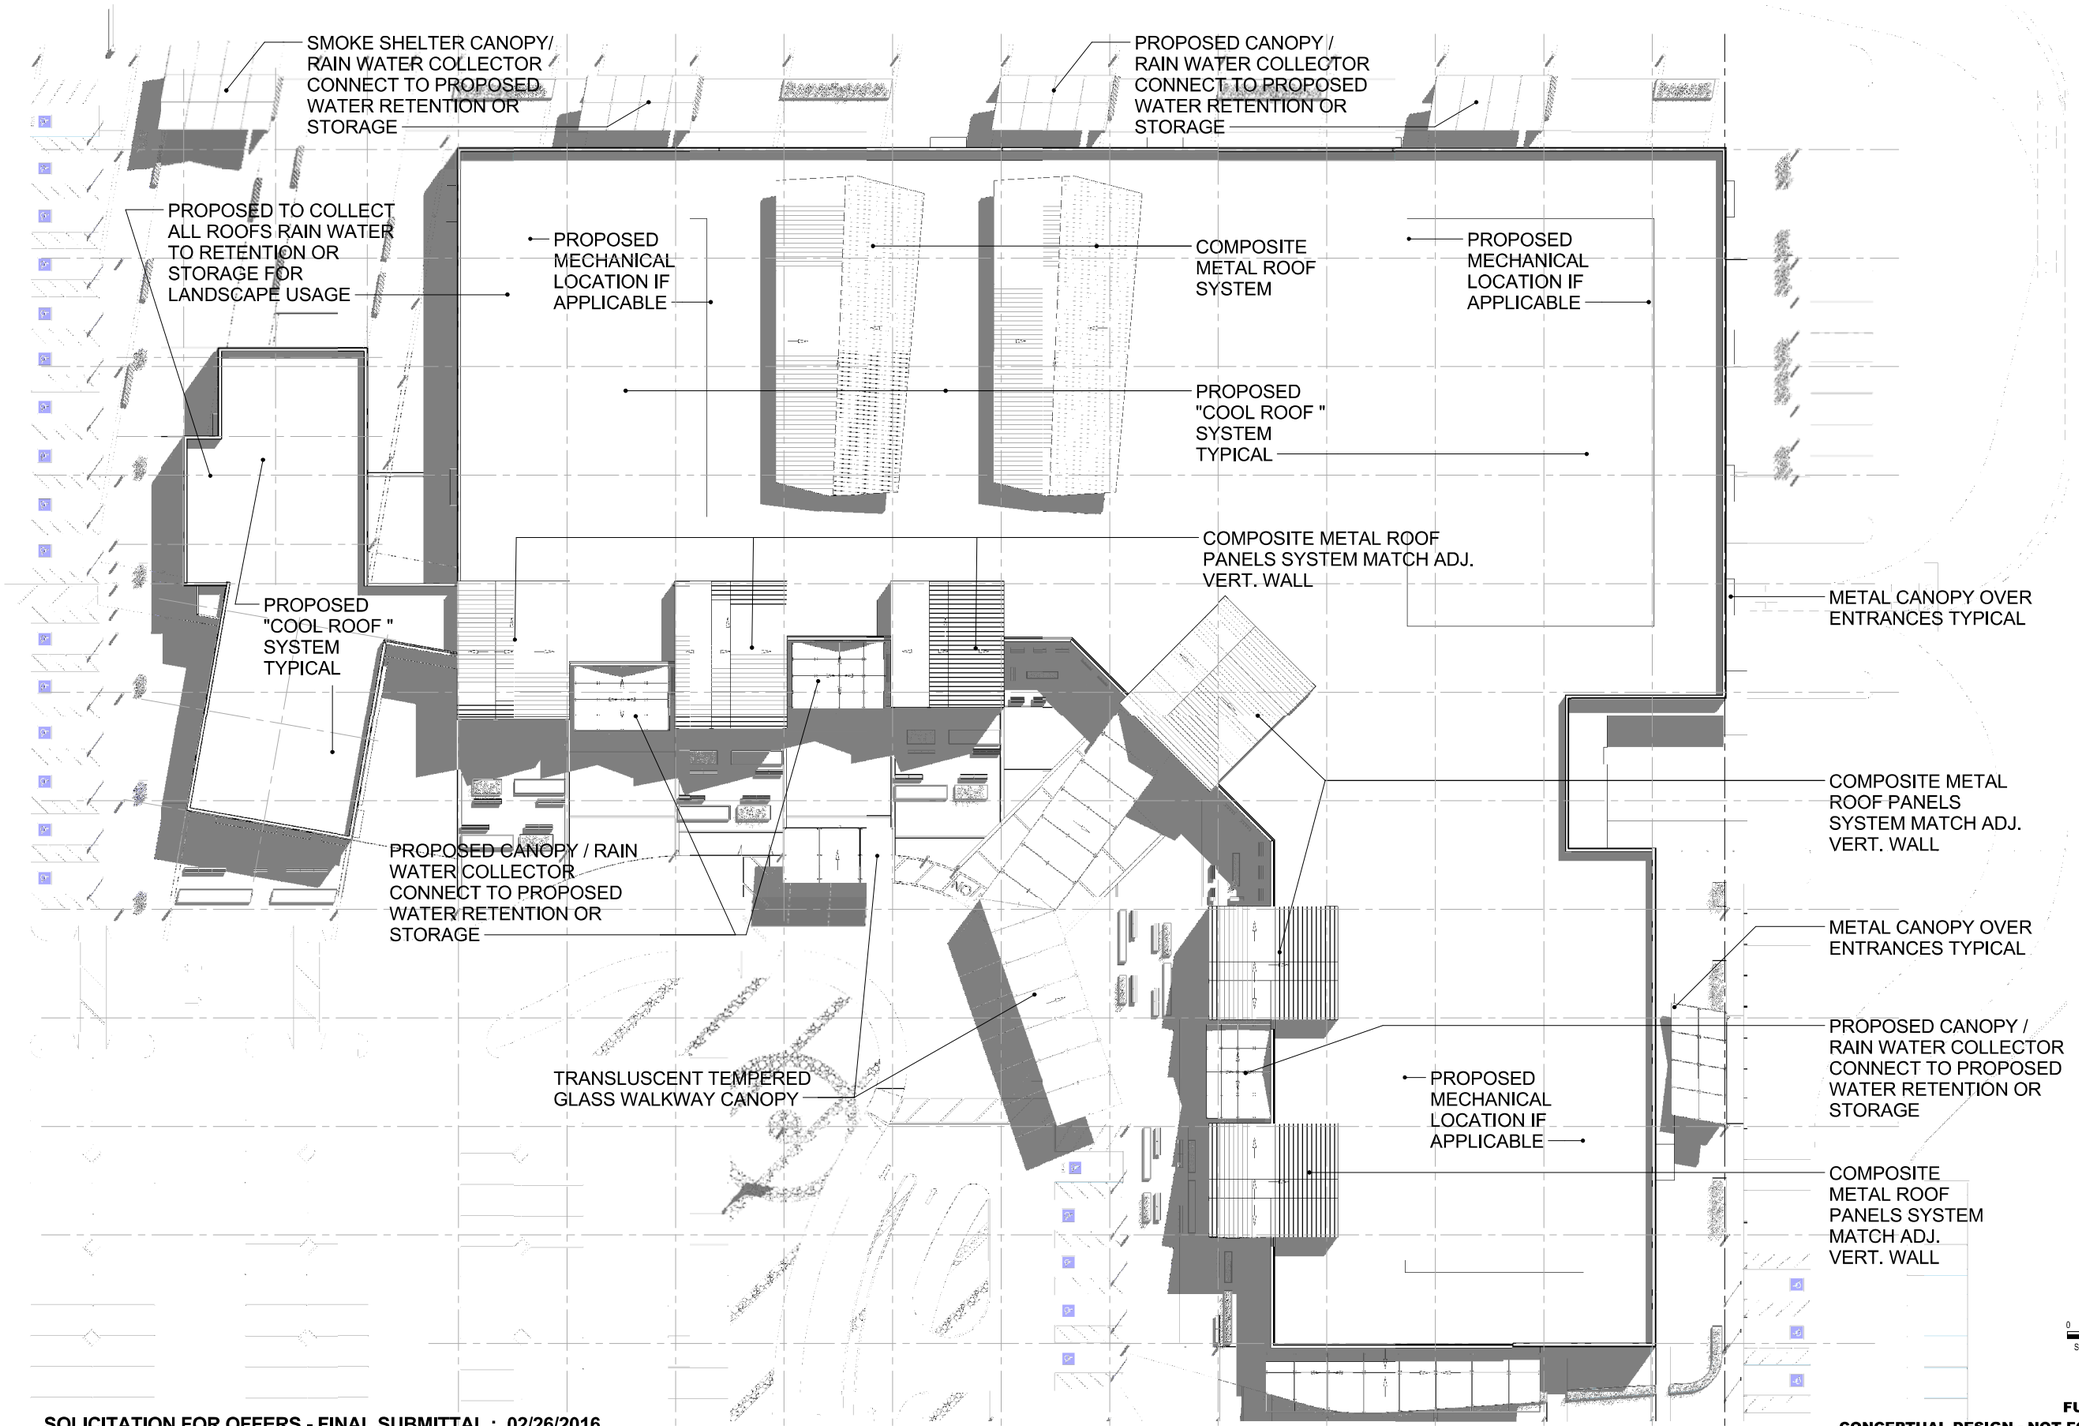

SOLICITATION FOR OFFERS - FINAL SUBMITTAL : 02/26/2016

FULLY SPRINKLERED
CONCEPTUAL DESIGN - NOT FOR CONSTRUCTION

ROOF PLAN

SHEET NUMBER: AE108

VA PROJECT # : VA101F-15-J-0398
LAD PROJECT # : 046-10076-000

LEEWARD O'AHU COMMUNITY BASED OUTPATIENT CLINIC

DEPARTMENT OF VETERANS AFFAIRS

LEO A DALY

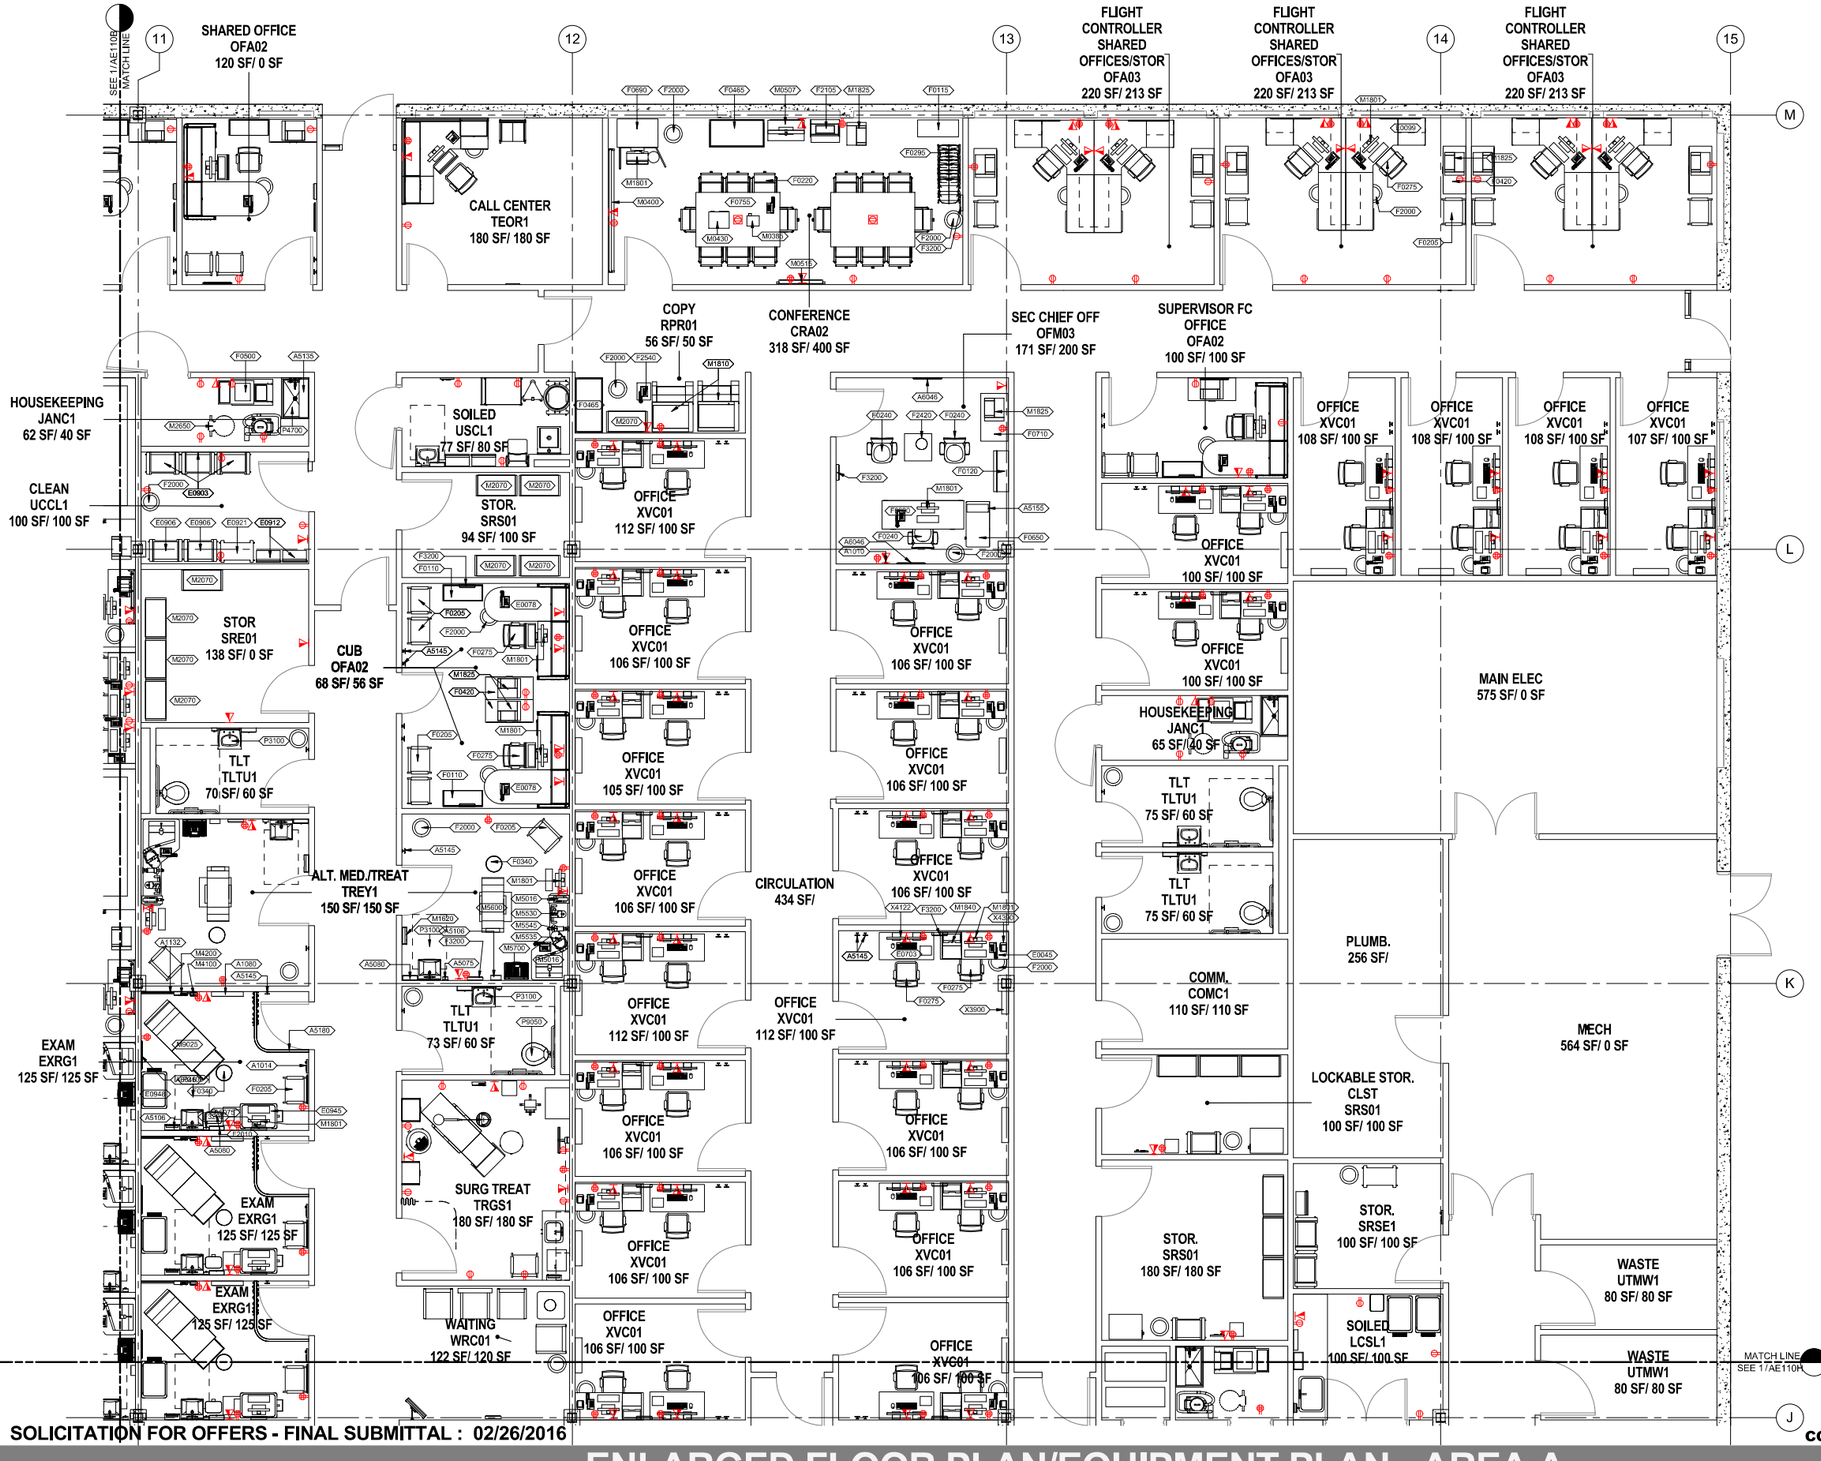

GENERAL NOTES

1. JSN EQUIPMENT ARE ITENTIFIED FOR TYPICAL ROOMS / SPACES. REFER TO EQUIPMENT SCHEDULES FOR ADDTIONAL INFORMATION.
2. REFER TO OVERALL FLOOR PLAN A106 AND EQUIPMENT PLAN A108 FOR MORE INFO.

EQUIPMENT - AREA A

WT	EQUIPMENT NAME
F0600	CREDENZA EXECUTIVE WOOD
F0650	DESK EXECUTIVE WOOD
F0690	WORKSTATION COMPUTER ENCLOSED WITH LOCK
F0710	TABLE COMPUTER WITH PRINT SHELF
F0725	EXECUTIVE WOOD OCCASIONAL TABLE
F0755	CONFERENCE TABLE
F2000	WASTE BASKET
F2010	BASKET, WASTE PAPER
F2020	CAN, TRASH, 44 GALLON
F2105	LECTERN MOBILE WITH SELF CONTAINED AUDIO
F2420	LAMP TABLE WITH SHADE
F2455	
F2540	SHREDDER PAPER SECURITY
F3100	SAFE COLLECTION
F3200	WALL CLOCK
M0385	PROJECTOR MULTIMEDIA
M0400	SCREEN PROJECTION
M0430	RECORDER - PLAYER DIGITAL VIDEO DVD
M0507	VIDEO TELECONFERENCING
M0515	TELEVISION PLASMA
M1620	PATIENT CHART HOLDER
M1801	COMPUTER W/ MONITOR
M1803	WORKSTATION, COMPUTER, WALL MOUNTED
M1810	COPIER FLOOR STANDING DIGITAL
M1825	PRINTER, COMPUTER
M1840	PRINTER/COPIER/FAX COMBINATION
M2070	SHELVING, STORAGE
M2115	HAND TRUCK
M2600	WETDRY VACUUM CLEANER
M2650	RECHARGEABLE FLOOR SCRUBBER
M3070	HAMPER, LINEN, MOBILE, W.LID
M4100	CHAIR, EXAM/TREATMENT, ENT, W/ADJUSTABLE LIGHT
M4116	MONITOR, VITAL SIGNS
M4200	OTOSCOPE / OPHTHALMOSCOPE
M5016	OPHTHALMIC REFRACTION DESK
M5520	LENSOMETER
M5530	LAMP, SLIT
M5535	BINOCULAR INDIRECT OPHTHALMOSCOPE
M5545	KERATOMETER / OPHTHALMOMETER
M5600	UNIT, EXAM, EYE, W-MOTOR CHAIR, PHOROPTER
M5700	TRIAL LENS FRAME SET
M6535	UTILITY TABLE
M9025	EXAM TABLE W/ CABINETS
M9060	TABLE, MINOR SURGERY, PEDESTAL, 4 SECTION, MOBILE
P3100	LAVATORY VITREOUS CHINA SLAB TYPE
P4700	MOP SERVICE BASIN
P6350	CLINIC SERVICE SINK
P9050	TOILET, WALL HUNG
X3900	ILLUMINATOR FILM DOUBLE RECESSED
X4122	CONSOLE PACS REMOTE
X4390	VIEWER, SPOT, HIGH INTENSITY

EQUIPMENT - AREA A

WT	EQUIPMENT NAME
A1010	NETWORK DATA OUTLET
A1011	TELEPHONE, DESK, 1 LINE
A1012	TELEPHONE, WALL MOUNTED, 1 LINE
A1014	TELEPHONE, WALL MOUNTED, 1 LINE, WITH SPEAKER
A1015	TELEPHONE, DESK, MULTIPLE LINE
A1016	DESK TELEPHONE, WITH SPEAKER
A1032	LOCKER BOX PERSONAL EFFECTS
A1066	MIRROR W/ S.S. FRAME
A1080	WALL MOUNTED POSTURE MIRROR
A1132	RAIL, ACCESSORY MOUNTING
A5075	SURFACE MNTD SOAP DISPENSER
A5080	SURFACE MOUNTED PAPER TOWEL DISPENSER
A5090	DISPOSAL SANITARY NAPKIN
A5106	WALL MNTD SURGICAL GLOVE DISPENSER
A5109	GRAB BAR
A5135	UTILITY SHELF, MOP & BROOM HOLDER
A5145	SURFACE MNTD DOUBLE GARMENT HOOK
A5155	COSTUMER, WALL, EXECUTIVE
A5180	SURFACE MOUNTED CUBICLE TRACK WITH CURTAIN
A5202	2 ROLL TOILET PAPER DISPENSER W/ UTILITY SHELF
A6046	
C04P0	GENERAL PURPOSE DOUBLE DOOR SINK CABINET
CS090	SINK SS SINGLE COMPARTMENT 7.5X19X16
CT030	LAMINATE WORK SURFACE
E0045	WORKCENTER, COMPUTER, FREE STANDING, 60W
E0078	WORKSTATION L-SHAPED W-PENINSULA FREE STD 78X72
E0099	WORKSTATION CORNER WORK SURF FREE STAND 72X96
E0703	TABLE, PROCESS, ADJ HEIGHT, 5 DRAWER, 48W X 24D
E0903	SUPPLY LOCKER
E0906	SUPPLY LOCKER, GENERAL
E0912	SUPPLY LOCKER, MEDICAL / SURGICAL
E0921	TRANSPORTER LOCKER SUPPLY 27WX25D
E0945	WORKSTATION, MOBILE
E0948	CART, GENERAL STORAGE, MOBILE 42X32X22
F0110	BOOKCASE
F0115	OPEN 5 SHELF BOOKCASE
F0120	EXECUTIVE 3 SHELF BOOKCASE
F0205	SIDE CHAIR WITH ARMS
F0220	CONFERENCE ROOM CHAIR
F0240	CHAIR, EXECUTIVE SWIVEL
F0275	HIGH BACK SWIVEL CHAIR
F0295	STACKING CHAIR
F0340	SELF ADJUSTING STOOL
F0420	LATERAL FILING CABINET HALF HEIGHT
F0465	STORAGE CABINET
F0500	CART JANITOR'S
F0535	CART UTILITY

SOLICITATION FOR OFFERS - FINAL SUBMITTAL : 02/26/2016

FULLY SPRINKLERED

CONCEPTUAL DESIGN - NOT FOR CONSTRUCTION

ENLARGED FLOOR PLAN/EQUIPMENT PLAN - AREA A

SHEET NUMBER: AE110A

VA PROJECT # : VA101F-15-J-0398
LAD PROJECT # : 046-10076-000

LEEWARD O'AHU COMMUNITY BASED OUTPATIENT CLINIC

DEPARTMENT OF VETERANS AFFAIRS

LEO A DALY

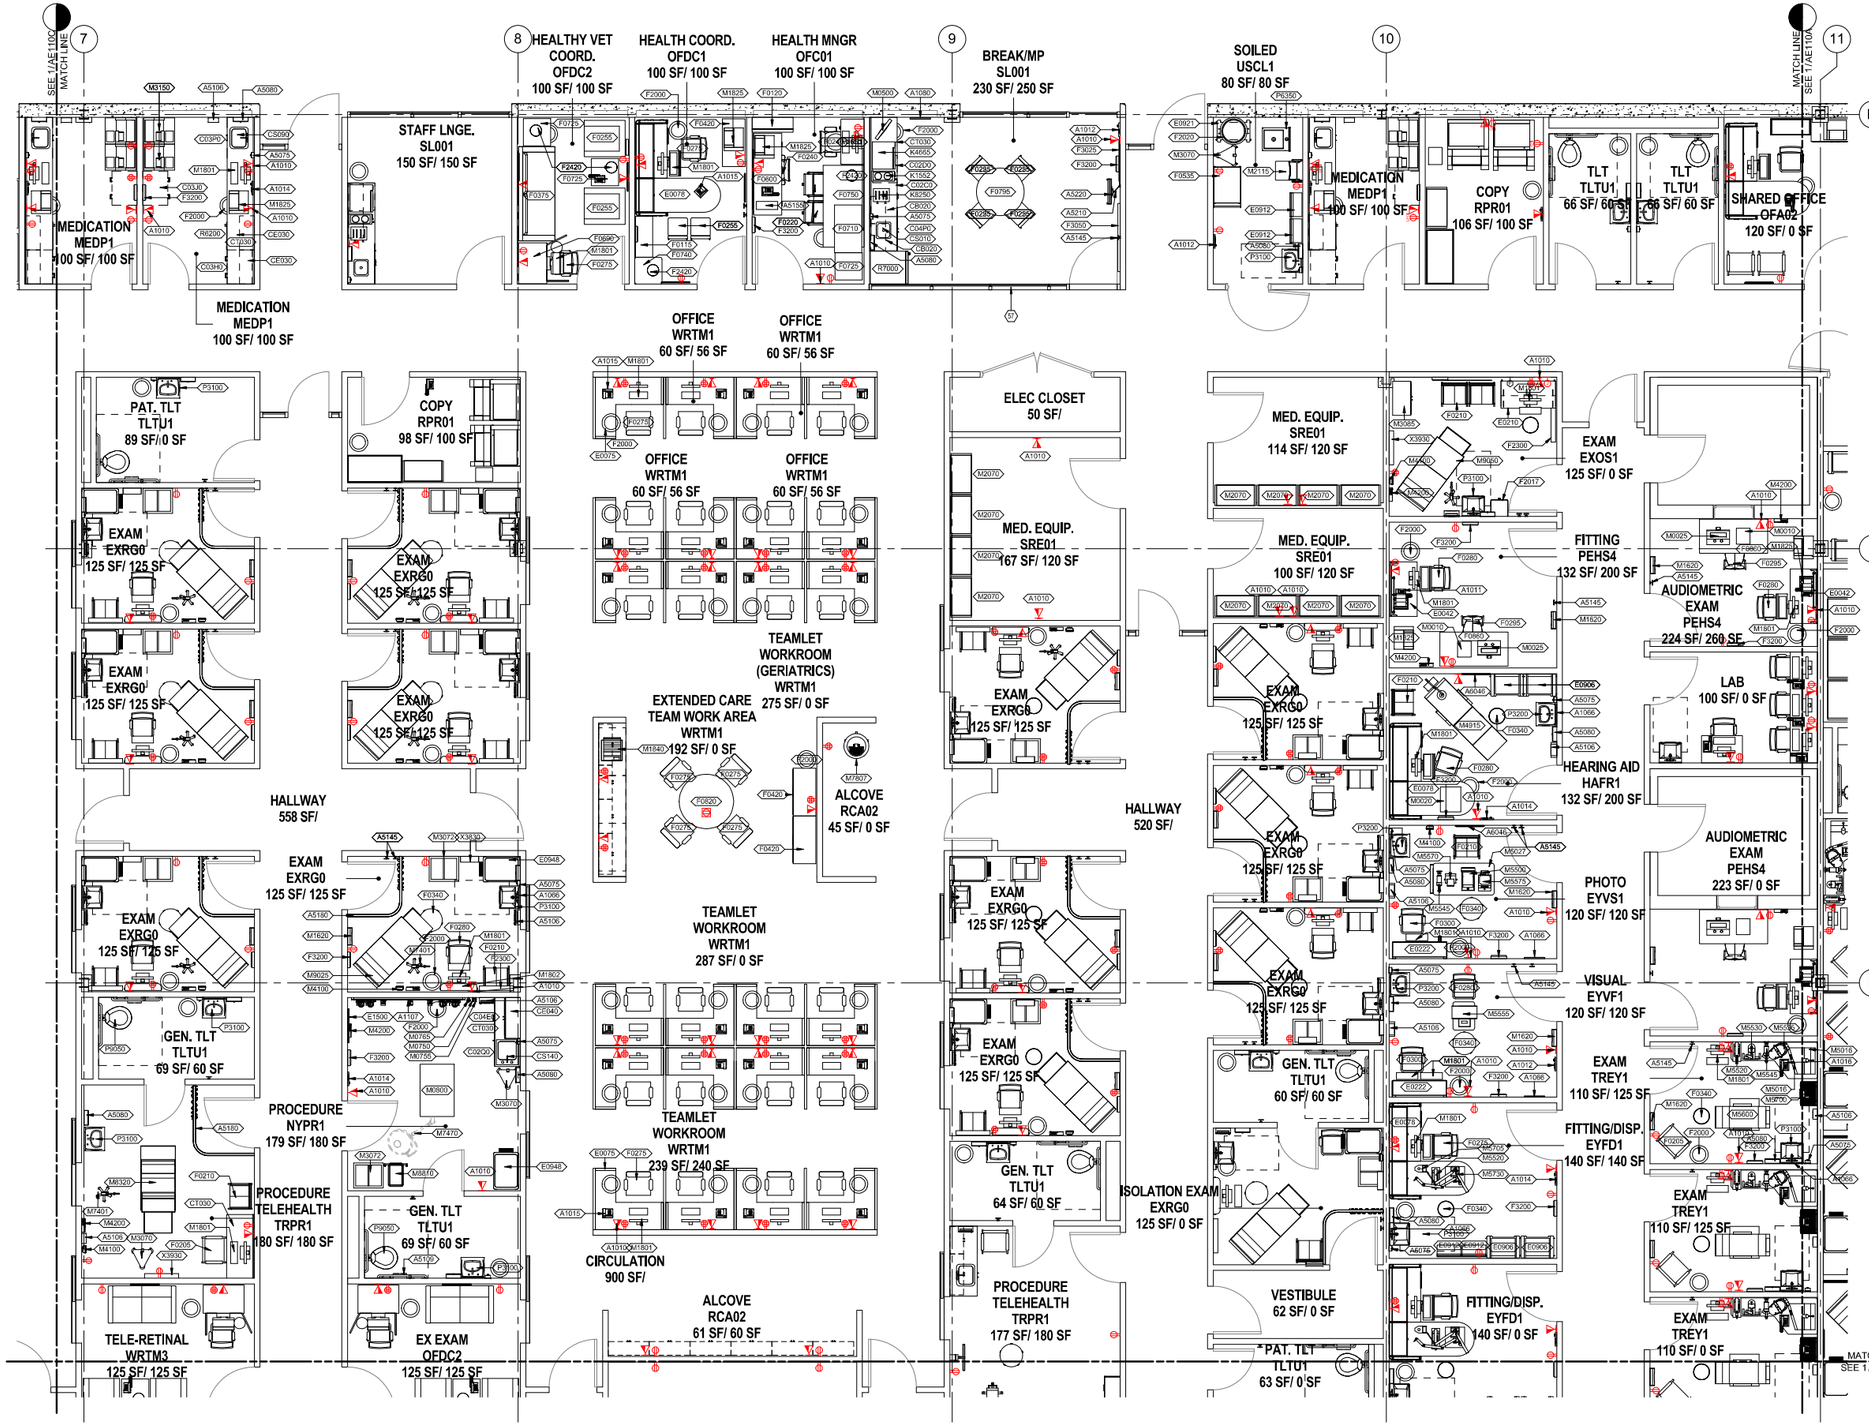

GENERAL NOTES

1. JSN EQUIPMENT ARE ITENTIFIED FOR TYPICAL ROOMS / SPACES. REFER TO EQUIPMENT SCHEDULES FOR ADDTIONAL INFORMATION.
2. REFER TO OVERALL FLOOR PLAN A106 AND EQUIPMENT PLAN A108 FOR MORE INFO.

EQUIPMENT - AREA B

JSN	EQUIPMENT NAME
F0740	TABLE OCCASIONAL LAMP
F0750	TABLE, OFFICE, (SIZE AS REQUIRED)
F0795	TABLE DINING
F0820	TABLE, OFFICE, ROUND
F0860	TABLE, MOBILE
F2000	WASTE BASKET
F2017	WASTE RECEPTACLE, 24 GAL
F2300	RACK, MAGAZINE, WALL MOUNTED
F2420	LAMP TABLE WITH SHADE
F3010	BOARD, BULLETIN, 48 X 48
F3025	BOARD BULLETIN WOOD FRAMED
F3050	WHITEBOARD, DRY ERASE
F3200	WALL CLOCK
F8010	FLAGS, COMMAND & STAFF
K1552	BREWER, COFFEE, AUTO, ELECT, 3 BURNER, FRONT/BACK
K4665	OVEN, MICROWAVE, CONSUMER
K8250	TOASTER, POP-UP, 4 SLICE, ELECTRIC
M0010	RECORDER, TAPE, W/DELAYED AUDIO FEEDBACK
M0020	HEARING AID ANALYZER
M0025	AUDIOMETER, DIAGNOSTIC, MIDDLE EAR, IMPEDANCE
M0500	TELEVISION, COLOR, 20" DIAGONAL
M0750	AIR FLOWMETER
M0755	FLOWMETER, OXYGEN, LOW FLOW
M0765	VACUUM PRESSURE REGULATOR
M0800	CENTER INFANT CARE
M1620	PATIENT CHART HOLDER
M1801	COMPUTER W/ MONITOR
M1802	WALL MOUNTED COMPUTER WORKSTATION
M1825	PRINTER, COMPUTER
M1840	PRINTER/COPIER/FAX COMBINATION
M2070	SHELVING, STORAGE
M3070	HAMPER, LINEN, MOBILE, W/LID
M3072	FRAME, INFECTIOUS WASTE BAG W/LID
M3085	CABINET, INSTRUMENT
M3150	DISTRIBUTION SYSTEM MEDICATION, AUTOMATIC
M4100	CHAIR, EXAM/TREATMENT, ENT, W/ADJUSTABLE LIGHT
M4200	OTOSCOPE / OPHTHALMOSCOPE
M4915	CHAIR, EXAM/TREATMENT, ENT, W/ADJUSTABLE LIGHT
M5016	OPHTHALMIC REFRACTION DESK
M5025	TABLE, INSTRUMENT, OPHTHALMIC, ADJUSTABLE
M5027	TABLE, MULTIPLE INSTRUMENT, OPHTHALMIC
M5500	AUTOREFRACTOR, OPHTHALMIC
M5520	LENSOMETER
M5530	LAMP, SLIT
M5535	BINOCULAR INDIRECT OPHTHALMOSCOPE
M5545	KERATOMETER / OPHTHALMOMETER
M5555	PERIMETER, AUTOMATED
M5570	ARMED FORCES VISION TESTER
M5575	TONOMETER, NONCONTACT
M5600	UNIT, EXAM, EYE, W-MOTOR CHAIR, PHOROPTER
M5700	TRIAL LENS FRAME SET
M5705	GAUGE, DISTANCE, PUPILLARY
M5730	STAND, INSTRUMENT, OPHTHALMIC
M7401	MOBILE EXAM SPOTLIGHT
M7470	SURGICAL CEILING LIGHT
M7807	MONITOR, 4 CHANNELS, TELEMETRY, BEDSIDE
M8320	TABLE, TREATMENT, HI/LO
M8810	MAYO STAND
M9025	EXAM TABLE W/ CABINETS
M9050	EXAM TABLE W/ CABINETS
P3100	LAVATORY VITREOUS CHINA SLAB TYPE
P3200	LAVATORY VITREOUS CHINA SLAB TYPE
R6200	REFRIGERATOR, U/C OR F/S, 5 CU FT
R7000	REFRIGERATOR, 14 CUBIC FEET
X3830	ILLUMINATOR FILM SINGLE WALL MOUNTED
X3930	ILLUMINATOR, FILM, DOUBLE, WALL MOUNTED

EQUIPMENT - AREA B

JSN	EQUIPMENT NAME
A1010	NETWORK DATA OUTLET
A1011	TELEPHONE, DESK, 1 LINE
A1012	TELEPHONE, WALL MOUNTED, 1 LINE
A1014	TELEPHONE, WALL MOUNTED, 1 LINE, WITH SPEAKER
A1015	TELEPHONE, DESK, MULTIPLE LINE
A1016	DESK TELEPHONE, WITH SPEAKER
A1066	MIRROR W/ S.S. FRAME
A1080	WALL MOUNTED POSTURE MIRROR
A1107	RAIL SYSTEM UTILITY GAS AND ELECTRIC
A5575	SURFACE MNTD SOAP DISPENSER
A5080	SURFACE MOUNTED PAPER TOWEL DISPENSER
A5106	WALL MNTD SURGICAL GLOVE DISPENSER
A5145	SURFACE MNTD DOUBLE GARMENT HOOK
A5155	COSTUMER, WALL, EXECUTIVE
A5180	SURFACE MOUNTED CUBICLE TRACK WITH CURTAIN
A5210	WALL MNTD TV BRACKET W/ ADJ. ARM
A5220	WALL MNTD TV BRACKET BACKING
A6046	DECORATIVE ARTWORK W/ FRAME
C02CO	GENERAL PURPOSE DRAWER & CUPBOARD CABINET
C02DO	STANDING HT. DRAWER (4) CABINET
C02QO	GENERAL PURPOSE SINGLE DOOR SINK CABINET
C03HO	CABINET U-C-B 2 HALF DRAWERS 3 DOOR 36X30X22
C03JO	CABINET U-C-B 8 HALF DRAWERS 36X30X22
C03PO	GENERAL PURPOSE DOUBLE DOOR SINK CABINET
C04EO	CABINET U-C-B 1 SHELF 1 DRAWER 2 DO 36X36X22
C04PO	GENERAL PURPOSE DOUBLE DOOR SINK CABINET
CB020	WALL HUNG SOLID HINGED SINGLE DOOR WALL CASE
CE030	WALL HUNG FRAMED GLASS HINGED DOUBLE DOOR WALL CASE
CE040	WALL HUNG CABINET W/ GLAZED DOORS
CS010	SINK,SS SINGLE COMPARTMENT 7.5X12X12
CS090	SINK SS SINGLE COMPARTMENT 7.5X19X16
CS140	Sink, SS, Single Compartment, 10x14x16 ID
CT030	LAMINATE WORK SURFACE
E0042	FREESTANDING COMPUTER WORKCENTER
E0075	WORKSTATION, L-SHAPED, FREESTANDING, 72X48
E0078	WORKSTATION L-SHAPED W-PENINSULA FREE STD 78X72
E0210	Worksurface, w/Overhead Cab, Wall Mtd, 48" W
E0222	WORKSURFACE COMPUTER O-H CAB WALL MTD 48 W
E0906	SUPPLY LOCKER, GENERAL
E0912	SUPPLY LOCKER, MEDICAL / SURGICAL
E0948	CART, GENERAL STORAGE, MOBILE 42X32X22
E1500	WALL MNTD RAIL FOR LOCKERS
F0115	OPEN 5 SHELF BOOKCASE
F0120	EXECUTIVE 3 SHELF BOOKCASE
F0205	SIDE CHAIR WITH ARMS
F0210	CHAIR, SIDE, WITHOUT ARMS
F0220	CONFERENCE ROOM CHAIR
F0225	DINING ROOM CHAIR
F0240	CHAIR, EXECUTIVE SWIVEL
F0255	EASY CHAIR
F0275	HIGH BACK SWIVEL CHAIR
F0280	CHAIR, SWIVEL, LOW BACK
F0295	STACKING CHAIR
F0300	SWIVEL TASK CHAIR WITH ARMS
F0340	SELF ADJUSTING STOOL
F0375	UPHOLSTERED SOFA
F0420	LATERAL FILING CABINET HALF HEIGHT
F0600	CREDENZA EXECUTIVE WOOD
F0650	DESK EXECUTIVE WOOD
F0690	WORKSTATION COMPUTER ENCLOSED WITH LOCK
F0710	TABLE COMPUTER WITH PRINT SHELF
F0725	EXECUTIVE WOOD OCCASIONAL TABLE

DESIGN KEYNOTES

57	FULL HEIGHT GLASS PARTITION

SOLICITATION FOR OFFERS - FINAL SUBMITTAL : 02/26/2016

FULLY SPRINKLERED

CONCEPTUAL DESIGN - NOT FOR CONSTRUCTION

ENLARGED FLOOR PLAN/EQUIPMENT PLAN - AREA B

SHEET NUMBER: AE110B

VA PROJECT # : VA101F-15-J-0398
LAD PROJECT # : 046-10076-000

LEEWARD O'AHU COMMUNITY BASED OUTPATIENT CLINIC

DEPARTMENT OF VETERANS AFFAIRS

LEO A DALY

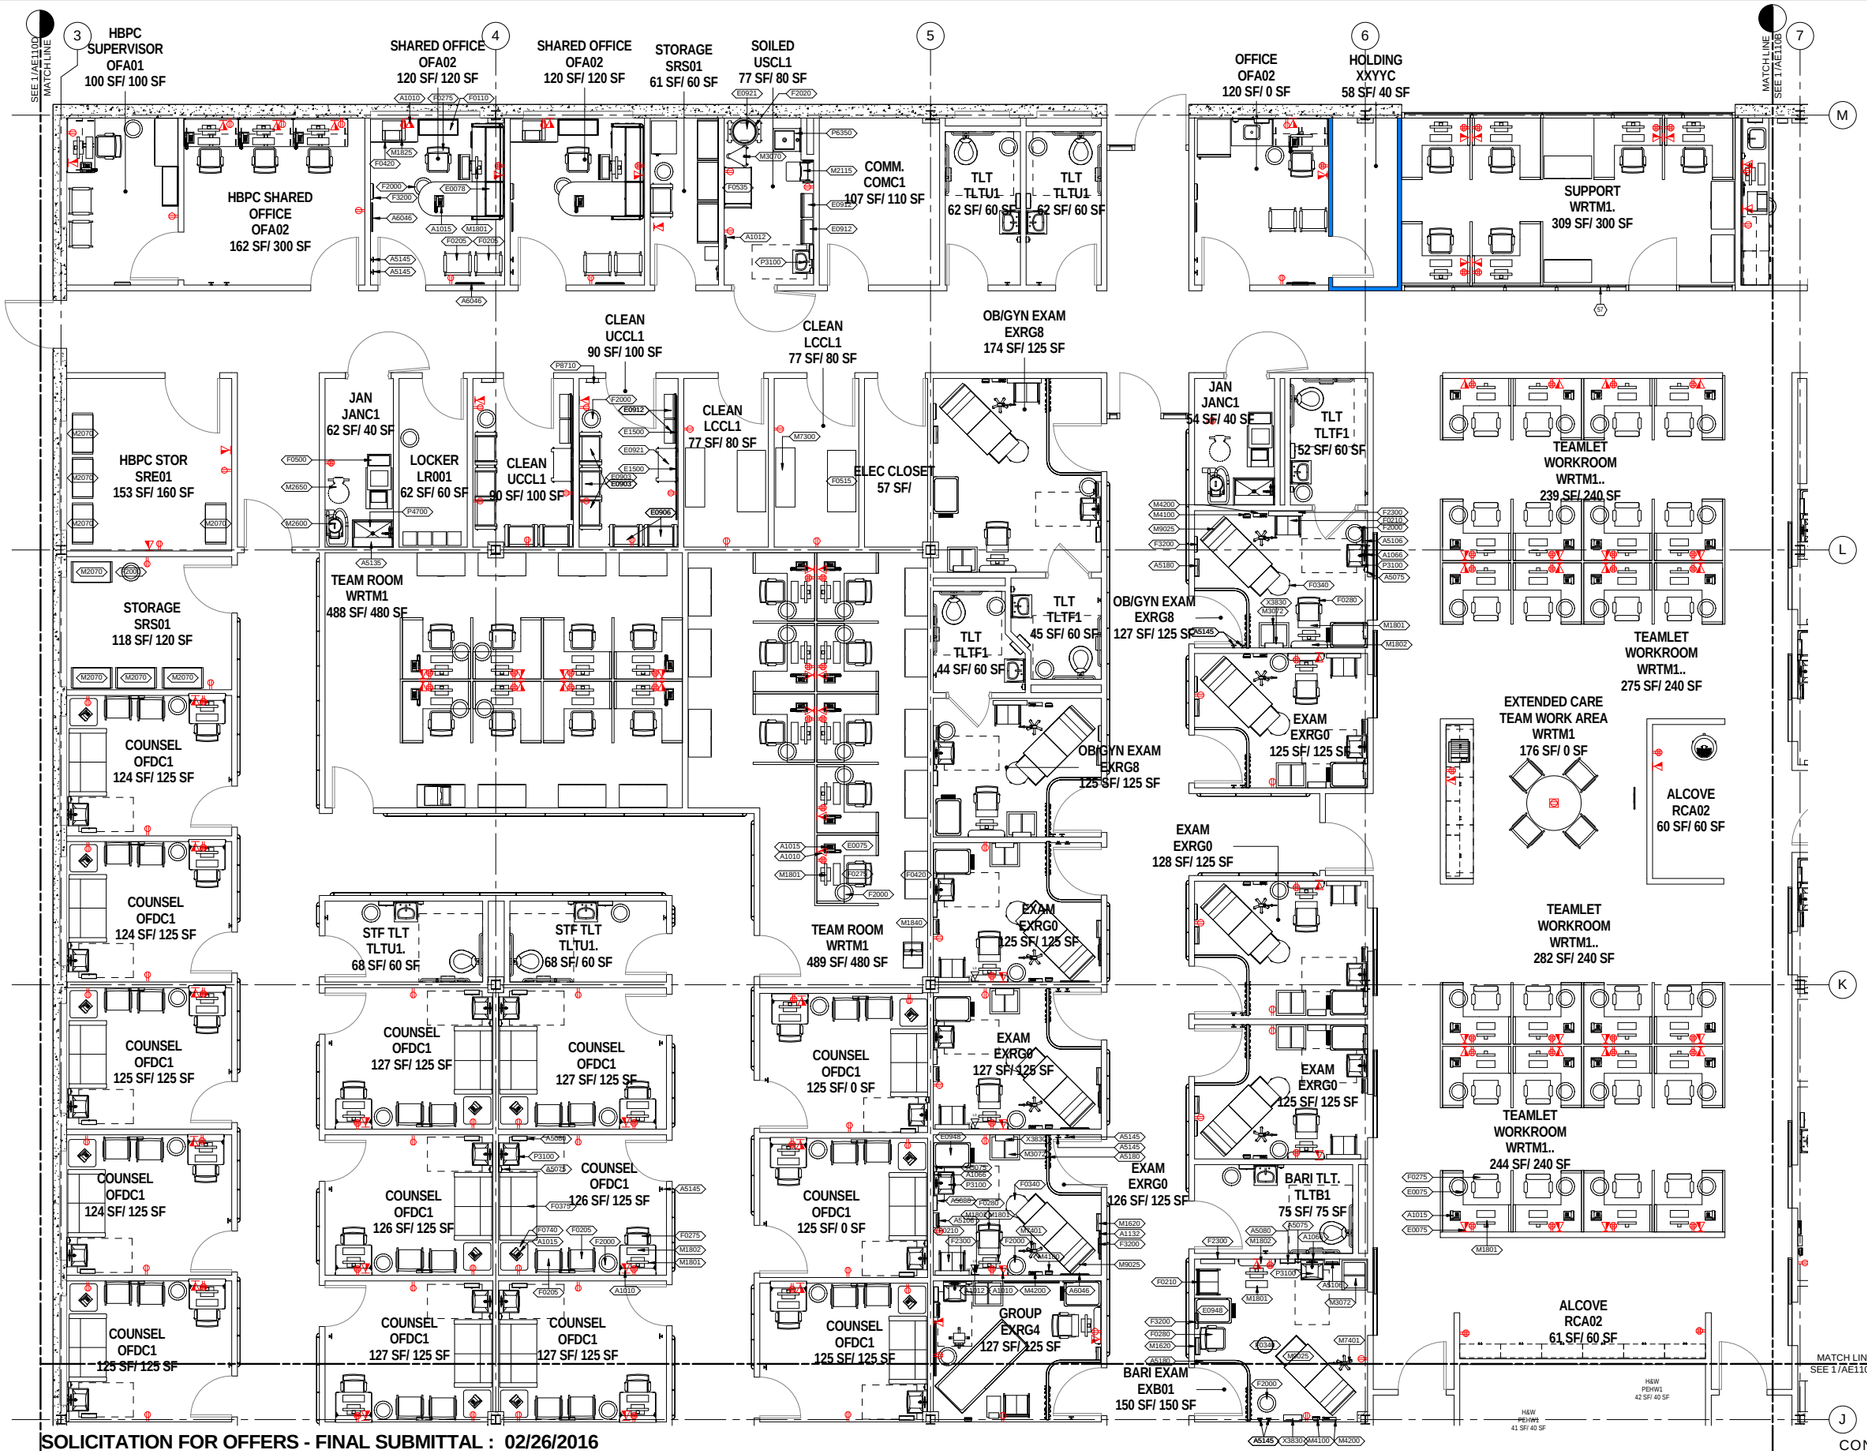

GENERAL NOTES

1. JSN EQUIPMENT ARE ITENTIFIED FOR TYPICAL ROOMS / SPACES. REFER TO EQUIPMENT SCHEDULES FOR ADDTIONAL INFORMATION.
2. REFER TO OVERALL FLOOR PLAN A106 AND EQUIPMENT PLAN A108 FOR MORE INFO.

EQUIPMENT - AREA C

JSN	EQUIPMENT NAME
A1010	NETWORK DATA OUTLET
A1015	TELEPHONE, DESK, MULTIPLE LINE
A1016	DESK TELEPHONE, WITH SPEAKER
A1066	MIRROR W/ S.S. FRAME
A5075	SURFACE MNTD SOAP DISPENSER
A5080	SURFACE MOUNTED PAPER TOWEL DISPENSER
A5106	WALL MNTD SURGICAL GLOVE DISPENSER
A5135	UTILITY SHELF, MOP & BROOM HOLDER
A5145	SURFACE MNTD DOUBLE GARMENT HOOK
A5180	SURFACE MOUNTED CUBICLE TRACK WITH CURTAIN
E0075	WORKSTATION, L-SHAPED, FREESTANDING, 72X48
E0084	WORKSTATION CORNER WORK SURF FREE STAND 72X72
E0210	Worksurface, w/Overhead Cab, Wall Mtd, 48" W
E0903	SUPPLY LOCKER
E0906	SUPPLY LOCKER, GENERAL
E0912	SUPPLY LOCKER, MEDICAL / SURGICAL
E0921	TRANSPORTER LOCKER SUPPLY 27WX25D
E0948	CART, GENERAL STORAGE, MOBILE 42X32X22
E1500	WALL MNTD RAIL FOR LOCKERS
F0110	BOOKCASE
F0205	SIDE CHAIR WITH ARMS
F0210	CHAIR, SIDE, WITHOUT ARMS
F0275	HIGH BACK SWIVEL CHAIR
F0280	CHAIR, SWIVEL, LOW BACK

EQUIPMENT - AREA C

JSN	EQUIPMENT NAME
F0300	SWIVEL TASK CHAIR WITH ARMS
F0340	SELF ADJUSTING STOOL
F0375	UPHOLSTERED SOFA
F0420	LATERAL FILING CABINET HALF HEIGHT
F0500	CART JANITOR'S
F0515	CART, SUPPLY, LINEN
F0740	TABLE OCCASIONAL LAMP
F2000	WASTE BASKET
F2300	RACK, MAGAZINE, WALL MOUNTED
F3200	WALL CLOCK
M1620	PATIENT CHART HOLDER
M1801	COMPUTER W/ MONITOR
M1802	WALL MOUNTED COMPUTER WORKSTATION
M1840	PRINTER/COPIER/FAX COMBINATION
M2070	SHELVING, STORAGE
M2600	WET/DRY VACUUM CLEANER
M2650	RECHARGEABLE FLOOR SCRUBBER
M3072	FRAME, INFECTIOUS WASTE BAG W/LID
M4100	CHAIR, EXAMTREATMENT, ENT, W/ADJUSTABLE LIGHT
M4200	OTOSCOPE / OPHTHALMOSCOPE
M7300	DISPENSER GARMENT SCRUBS
M7401	MOBILE EXAM SPOTLIGHT
M9025	EXAM TABLE W/ CABINETS
P3100	LAVATORY VITREOUS CHINA SLAB TYPE
P4700	MOP SERVICE BASIN
P8710	UTILITY CENTER PLUMB CONNECTION
X3830	ILLUMINATOR FILM SINGLE WALL MOUNTED

DESIGN KEYNOTES

57	FULL HEIGHT GLASS PARTITION

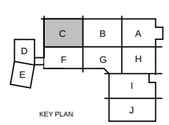

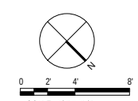

FULLY SPRINKLERED

CONCEPTUAL DESIGN - NOT FOR CONSTRUCTION

SOLICITATION FOR OFFERS - FINAL SUBMITTAL : 02/26/2016

ENLARGED FLOOR PLAN/EQUIPMENT PLAN - AREA C

SHEET NUMBER: AE110C

VA PROJECT # : VA101F-15-J-0398
LAD PROJECT # : 046-10076-000

LEEWARD O'AHU COMMUNITY BASED OUTPATIENT CLINIC

DEPARTMENT OF VETERANS AFFAIRS

LEO A DALY

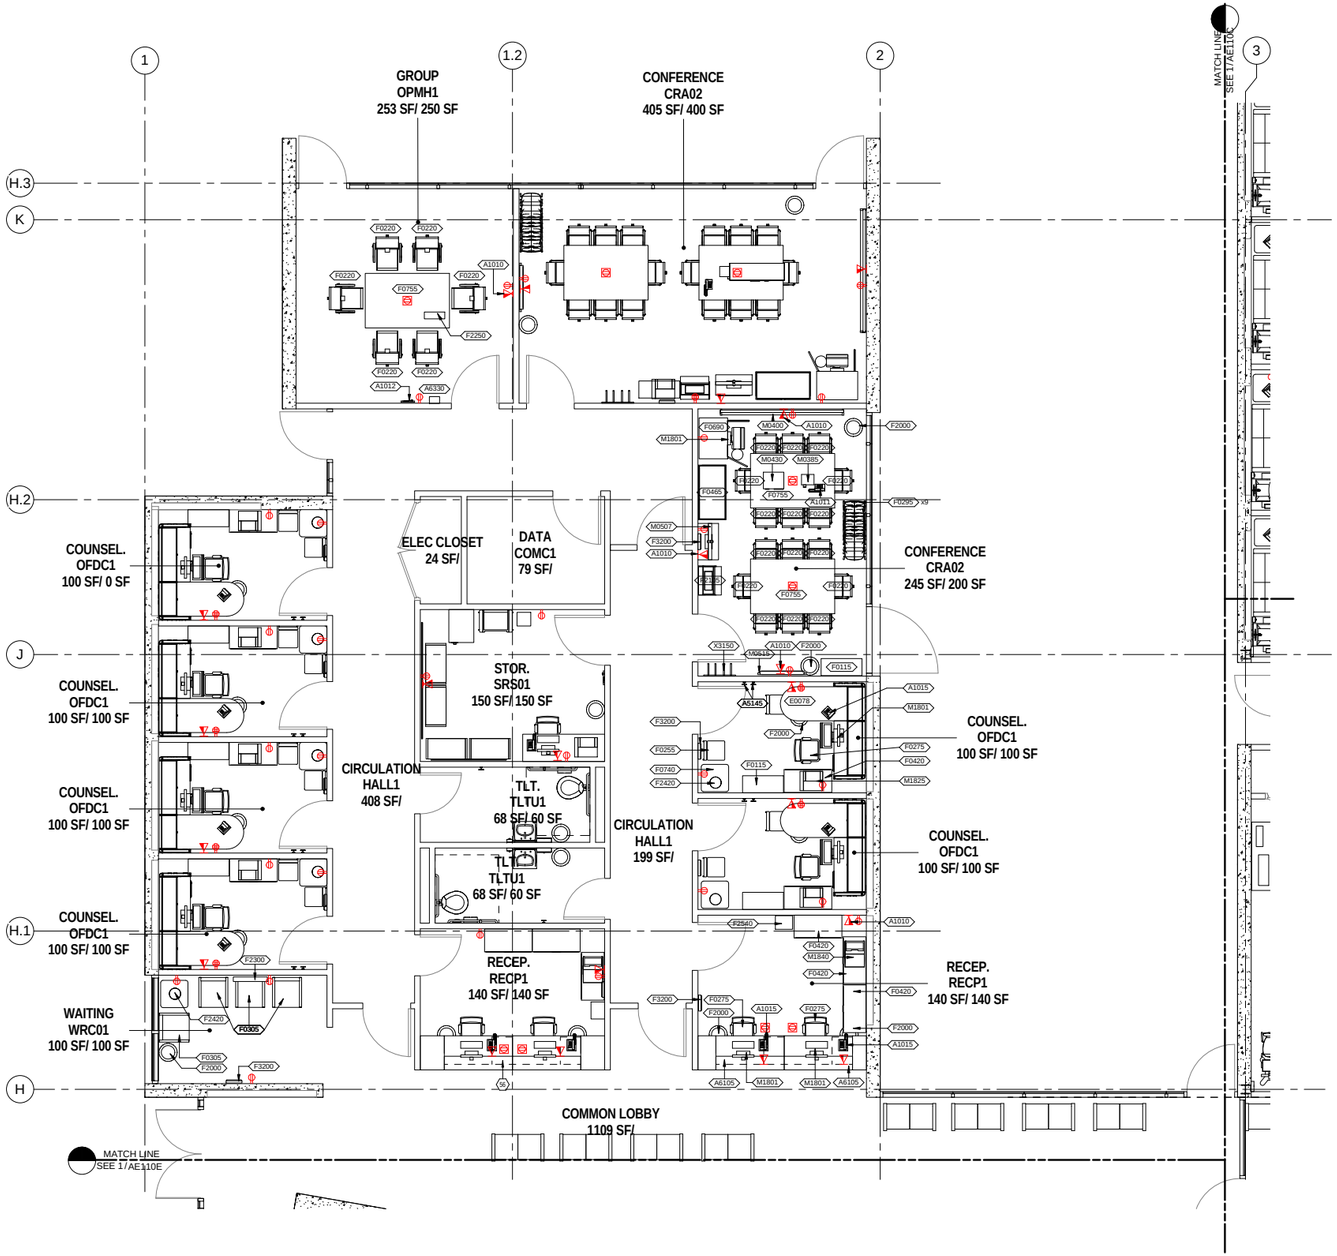

GENERAL NOTES

1. JSN EQUIPMENT ARE ITENTIFIED FOR TYPICAL ROOMS / SPACES. REFER TO EQUIPMENT SCHEDULES FOR ADDTIONAL INFORMATION.
2. REFER TO OVERALL FLOOR PLAN A106 AND EQUIPMENT PLAN A108 FOR MORE INFO.

EQUIPMENT - AREA D

JSN	EQUIPMENT NAME
A1010	NETWORK DATA OUTLET
A1012	Telephone, Wall Mounted, 1 Line
A1015	TELEPHONE, DESK, MULTIPLE LINE
A5145	SURFACE MNTD DOUBLE GARMENT HOOK
A6105	BUILT-IN RECEPTION CONTROL COUNTER
A6330	ROOM TO ROOM INTERCOM
CT020	COUNTERTOP, SOLID SURFACE
E0078	WORKSTATION L-SHAPED W-PENINSULA FREE STD 78X72
F0115	OPEN 5 SHELF BOOKCASE
F0220	CONFERENCE ROOM CHAIR
F0255	EASY CHAIR
F0275	HIGH BACK SWIVEL CHAIR
F0305	SINGLE WAITING ROOM CHAIR
F0420	LATERAL FILING CABINET HALF HEIGHT
F0740	TABLE OCCASIONAL LAMP
F0755	CONFERENCE TABLE
F2000	WASTE BASKET
F2250	CAMCORDER, HAND HELD, HD, ZOOM, W/MICROPHONE
F2300	RACK, MAGAZINE, WALL MOUNTED
F2420	LAMP TABLE WITH SHADE
F2540	SHREDDER PAPER SECURITY
F3200	WALL CLOCK
M1801	COMPUTER W/ MONITOR
M1825	PRINTER, COMPUTER
M1840	PRINTER/COPIER/FAX COMBINATION

DESIGN KEYNOTES

56	ROLL-UP COUNTER DOOR

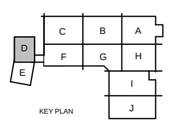

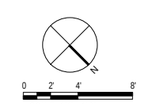

SOLICITATION FOR OFFERS - FINAL SUBMITTAL : 02/26/2016

FULLY SPRINKLERED

CONCEPTUAL DESIGN - NOT FOR CONSTRUCTION

ENLARGED FLOOR PLAN/EQUIPMENT PLAN - AREA D

SHEET NUMBER: AE110D

VA PROJECT # : VA101F-15-J-0398
LAD PROJECT # : 046-10076-000

LEEWARD O'AHU COMMUNITY BASED OUTPATIENT CLINIC

DEPARTMENT OF VETERANS AFFAIRS

LEO A DALY

GENERAL NOTES

1. JSN EQUIPMENT ARE ITENTIFIED FOR TYPICAL ROOMS / SPACES. REFER TO EQUIPMENT SCHEDULES FOR ADDTIONAL INFORMATION.
2. REFER TO OVERALL FLOOR PLAN A106 AND EQUIPMENT PLAN A108 FOR MORE INFO.

EQUIPMENT - AREA E

JSN	EQUIPMENT NAME
A1010	NETWORK DATA OUTLET
A1015	TELEPHONE, DESK, MULTIPLE LINE
CT030	LAMINATE WORK SURFACE
E0078	WORKSTATION L-SHAPED W-PENINSULA FREE STD 78X72
F0205	SIDE CHAIR WITH ARMS
F0275	HIGH BACK SWIVEL CHAIR
F2000	WASTE BASKET
M1801	COMPUTER W/ MONITOR

DESIGN KEYNOTES

54	18"W x 80"H SIDELIGHT WINDOW
55	54"W x 36"H LIGHT WINDOW

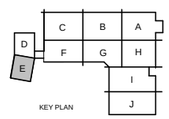

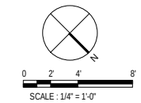

FULLY SPRINKLERED

CONCEPTUAL DESIGN - NOT FOR CONSTRUCTION

SOLICITATION FOR OFFERS - FINAL SUBMITTAL : 02/26/2016

ENLARGED FLOOR PLAN/EQUIPMENT PLAN - AREA E

SHEET NUMBER: AE110E

VA PROJECT # : VA101F-15-J-0398
LAD PROJECT # : 046-10076-000

LEEWARD O'AHU COMMUNITY BASED OUTPATIENT CLINIC

DEPARTMENT OF VETERANS AFFAIRS

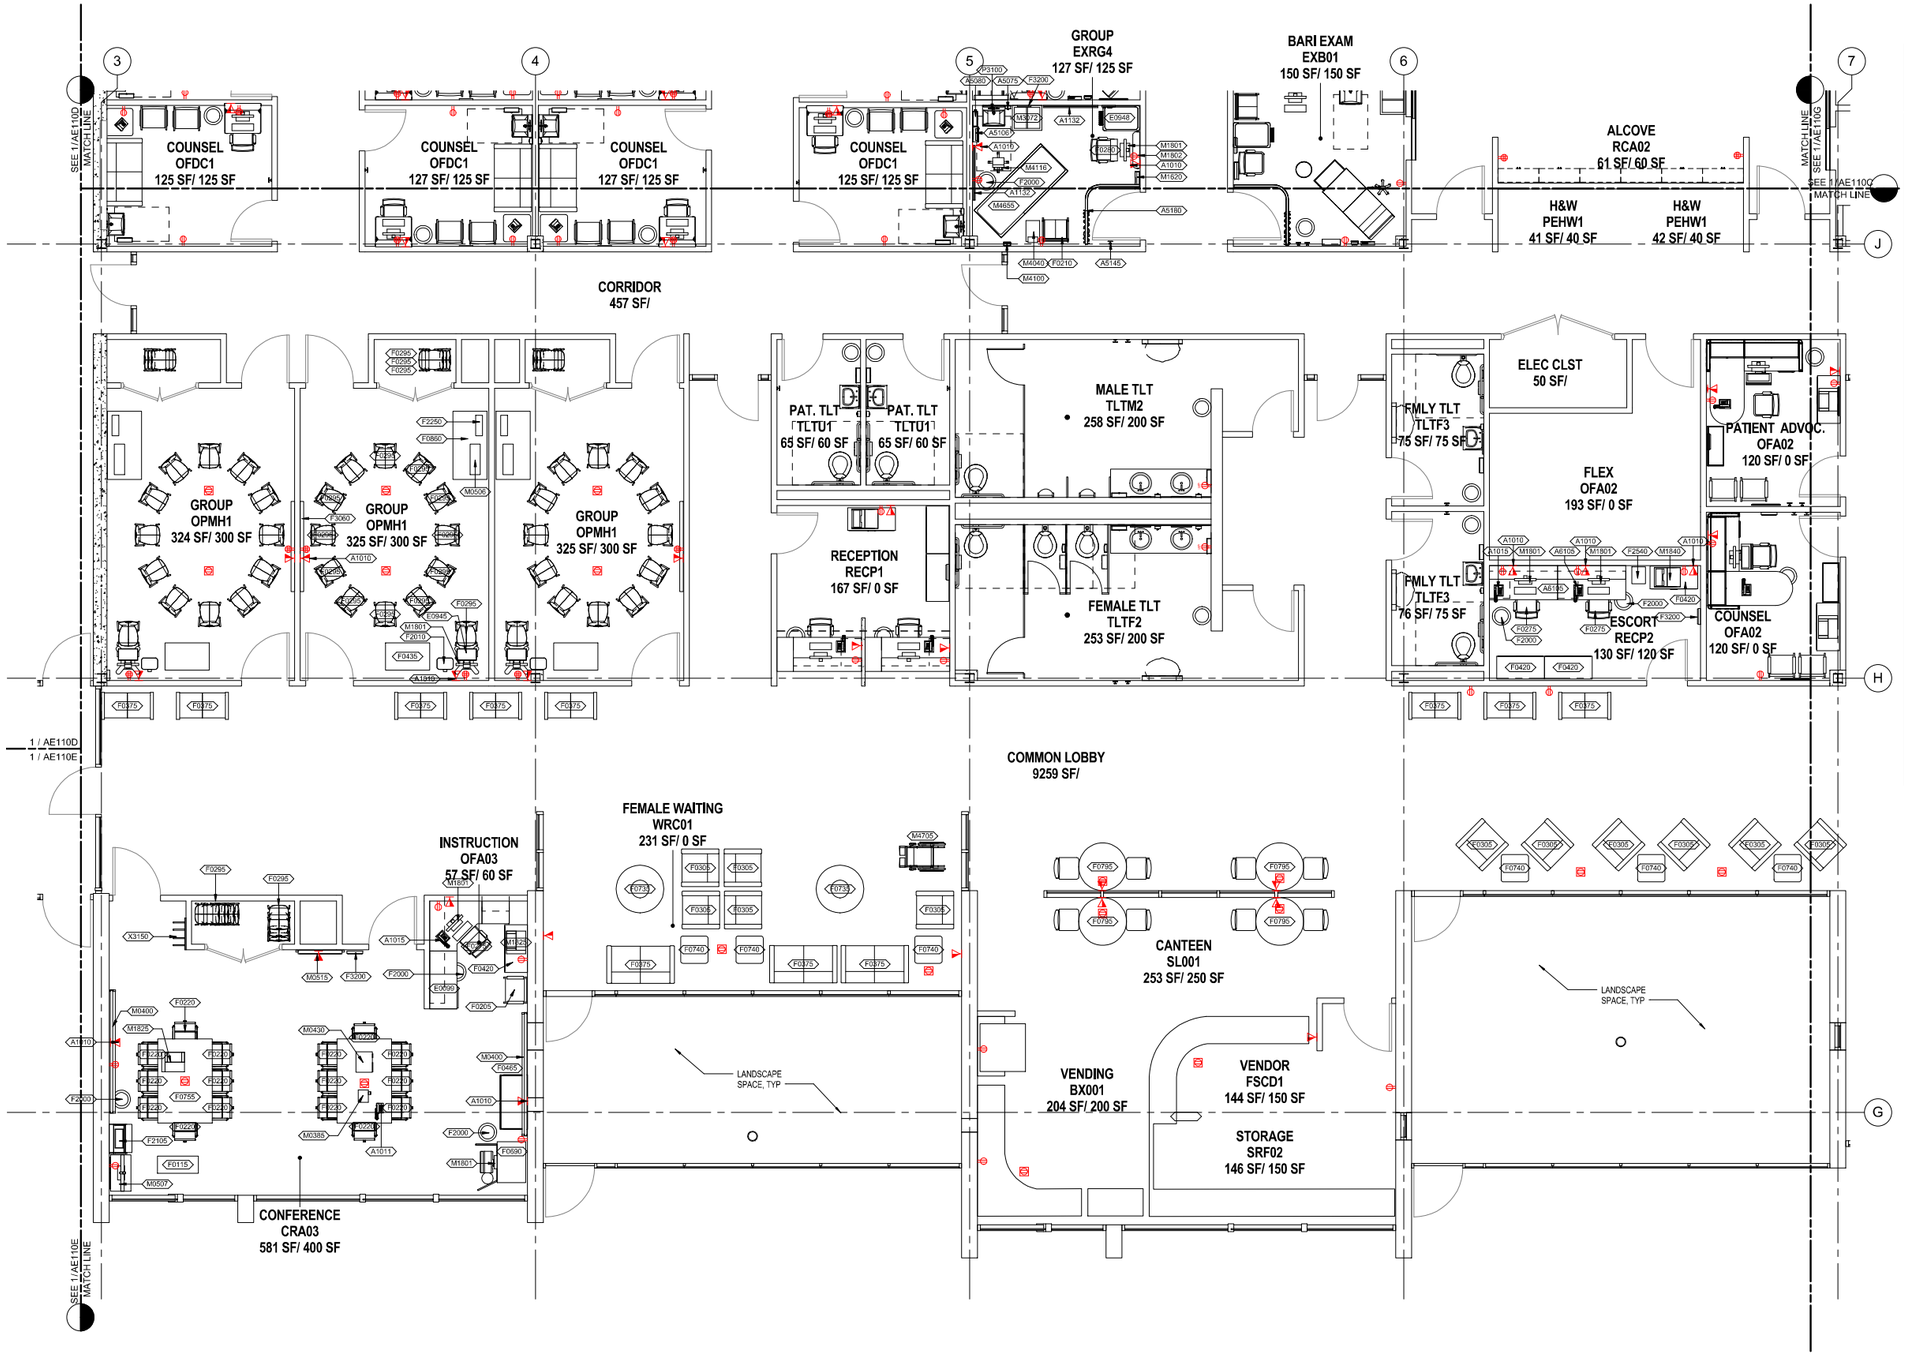

GENERAL NOTES

1. JSN EQUIPMENT ARE ITENTIFIED FOR TYPICAL ROOMS / SPACES. REFER TO EQUIPMENT SCHEDULES FOR ADDTIONAL INFORMATION.
2. REFER TO OVERALL FLOOR PLAN A106 AND EQUIPMENT PLAN A108 FOR MORE INFO.

EQUIPMENT - AREA F

JSN	EQUIPMENT NAME
A1010	NETWORK DATA OUTLET
A1011	TELEPHONE, DESK, 1 LINE
A1012	TELEPHONE, WALL MOUNTED, 1 LINE
A1015	TELEPHONE, DESK, MULTIPLE LINE
A1096	MIRROR W/ S.S. FRAME
A1132	RAIL, ACCESSORY MOUNTING
A5075	SURFACE MNTD SOAP DISPENSER
A5080	SURFACE MOUNTED PAPER TOWEL DISPENSER
A5106	WALL MNTD SURGICAL GLOVE DISPENSER
A5145	SURFACE MNTD DOUBLE GARMENT HOOK
A5180	SURFACE MOUNTED CUBICLE TRACK WITH CURTAIN
A6105	BUILT-IN RECEPTION CONTROL COUNTER
E0099	WORKSTATION CORNER WORK SURF FREE STAND 72X96
E0945	WORKSTATION, MOBILE
E0948	CART, GENERAL STORAGE, MOBILE 42X32X22
F0115	OPEN 5 SHELF BOOKCASE
F0205	SIDE CHAIR WITH ARMS
F0210	CHAIR, SIDE, WITHOUT ARMS
F0220	CONFERENCE ROOM CHAIR
F0275	HIGH BACK SWIVEL CHAIR
F0280	CHAIR, SWIVEL, LOW BACK
F0295	STACKING CHAIR
F0305	SINGLE WAITING ROOM CHAIR
F0375	UPHOLSTERED SOFA
F0420	LATERAL FILING CABINET HALF HEIGHT
F0435	CABINET, STORAGE, MULTI MEDIA
F0465	STORAGE CABINET
F0690	WORKSTATION COMPUTER ENCLOSED WITH LOCK
F0740	TABLE OCCASIONAL LAMP
F0755	CONFERENCE TABLE
F0860	TABLE, MOBILE
F2000	WASTE BASKET
F2010	BASKET, WASTE PAPER
F2105	LECTERN MOBILE WITH SELF CONTAINED AUDIO
F2250	CAMCORDER, HAND HELD, HD, ZOOM, W/MICROPHONE
F2540	SHREDDER PAPER SECURITY
F3060	WHITEBOARD, PROJECTION SCREEN COMBINATION
F3200	WALL CLOCK
M0385	PROJECTOR MULTIMEDIA
M0400	SCREEN PROJECTION
M0430	RECORDER - PLAYER DIGITAL VIDEO DVD
M0506	TELEVISION, FLAT SCREEN
M0507	VIDEO TELECONFERENCING
M0515	TELEVISION PLASMA
M1620	PATIENT CHART HOLDER
M1801	COMPUTER W/ MONITOR
M1802	WALL MOUNTED COMPUTER WORKSTATION
M1825	PRINTER, COMPUTER
M1840	PRINTER/COPIER/FAX COMBINATION

EQUIPMENT - AREA F

JSN	EQUIPMENT NAME
M3072	FRAME, INFECTIOUS WASTE BAG W/LID
M4040	SCALE, WEIGHING, 300 POUND CAPACITY
M4100	CHAIR, EXAM/TREATMENT, ENT, W/ADJUSTABLE LIGHT
M4116	MONITOR, VITAL SIGNS
M4655	STRETCHER, MOBILE, CRS, 9 POSITION
P3100	LAVATORY VITREOUS CHINA SLAB TYPE
X3150	RACK APRON-GLOVES WALL MOUNTER

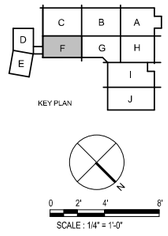

SOLICITATION FOR OFFERS - FINAL SUBMITTAL : 02/26/2016

FULLY SPRINKLERED
CONCEPTUAL DESIGN - NOT FOR CONSTRUCTION

ENLARGED FLOOR PLAN/EQUIPMENT PLAN - AREA F

SHEET NUMBER: AE110F

VA PROJECT # : VA101F-15-J-0398
LAD PROJECT # : 046-10076-000

LEEWARD O'AHU COMMUNITY BASED OUTPATIENT CLINIC

DEPARTMENT OF VETERANS AFFAIRS

LEO A DALY

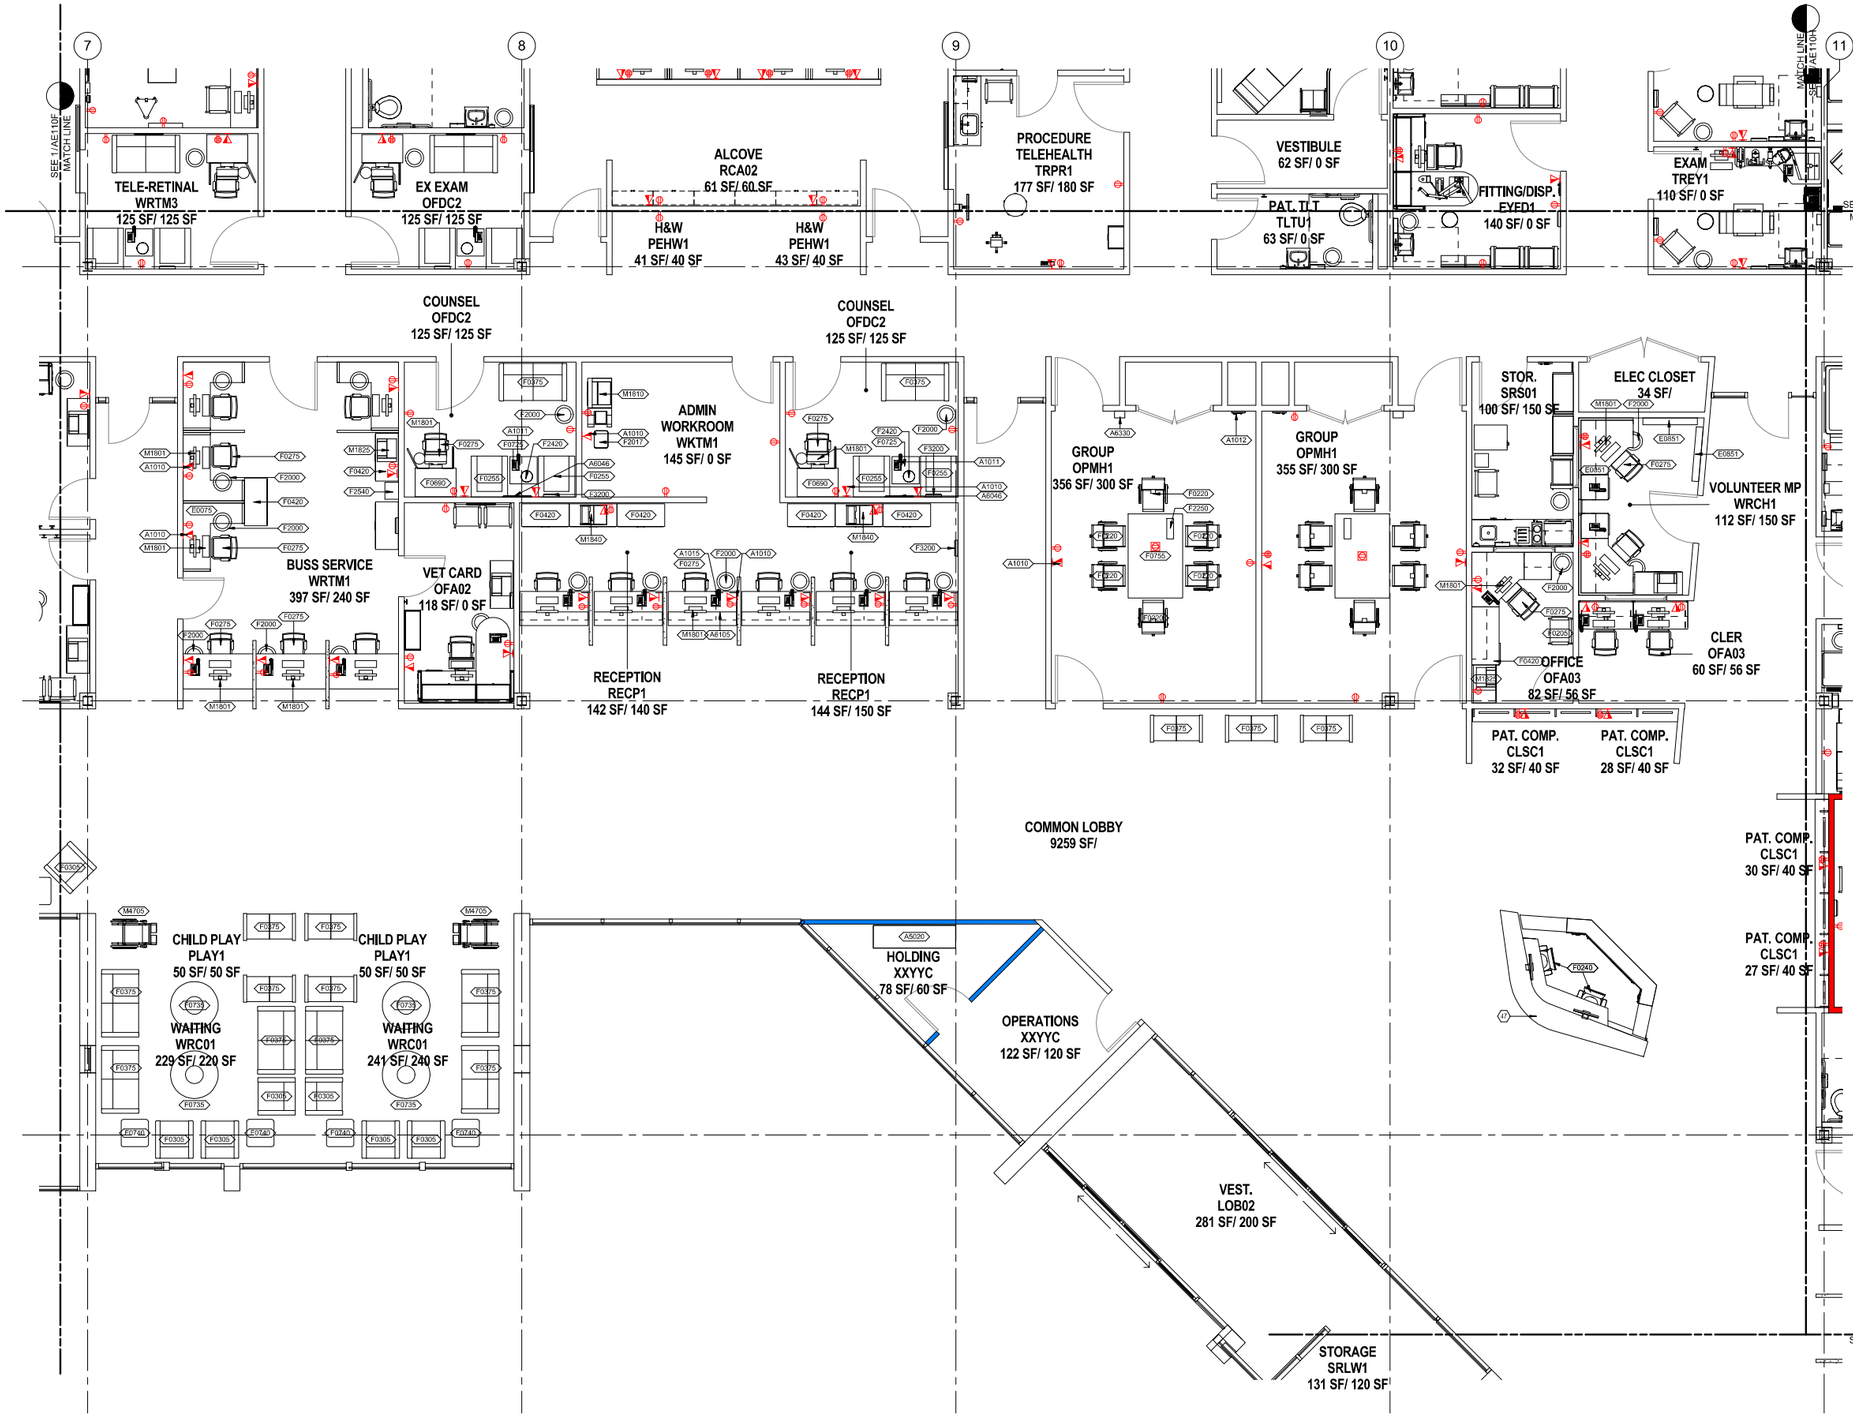

GENERAL NOTES

1. JSN EQUIPMENT ARE ITENTIFIED FOR TYPICAL ROOMS / SPACES. REFER TO EQUIPMENT SCHEDULES FOR ADDTIONAL INFORMATION.
2. REFER TO OVERALL FLOOR PLAN A106 AND EQUIPMENT PLAN A108 FOR MORE INFO.

EQUIPMENT - AREA G

JSN	EQUIPMENT NAME
A1010	NETWORK DATA OUTLET
A1011	TELEPHONE, DESK, 1 LINE
A1012	TELEPHONE, WALL MOUNTED, 1 LINE
A1015	TELEPHONE, DESK, MULTIPLE LINE
A1016	DESK TELEPHONE, WITH SPEAKER
A5020	ADA BENCH LOCKER ROOM FLOOR MOUNTED
A6046	DECORATIVE ARTWORK W/ FRAME
A6330	ROOM TO ROOM INTERCOM
CT030	LAMINATE WORK SURFACE
E0051	WORKSTATION CORNER WORK SURFACE WALL MTD 72X48
E0075	WORKSTATION, L-SHAPED, FREESTANDING, 72X48
E0099	WORKSTATION CORNER WORK SURF FREE STAND 72X96
E0210	WALL HUNG WORK SURFACE W/ O.H. CABINET
E0851	WALL MOUNTED DISPLAY TAKBOARD
F0205	SIDE CHAIR WITH ARMS
F0220	CONFERENCE ROOM CHAIR
F0255	EASY CHAIR
F0275	HIGH BACK SWIVEL CHAIR
F0375	UPHOLSTERED SOFA
F0420	LATERAL FILING CABINET HALF HEIGHT
F0690	WORKSTATION COMPUTER ENCLOSED WITH LOCK
F0725	EXECUTIVE WOOD OCCASIONAL TABLE
F0755	CONFERENCE TABLE
F2000	WASTE BASKET
F2017	WASTE RECEPTACLE, 24 GAL
F2250	CAMCORDER, HAND HELD, HD, ZOOM, W/MICROPHONE
F2420	LAMP TABLE WITH SHADE
F2540	SHREDDER PAPER SECURITY
F3200	WALL CLOCK
M1801	COMPUTER W/ MONITOR
M1810	COPIER FLOOR STANDING DIGITAL
M1825	PRINTER, COMPUTER

DESIGN KEYNOTES

47	MODULAR FREESTANDING GREETER WORKSTATION

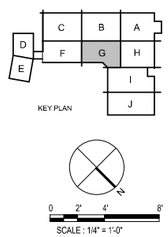

SOLICITATION FOR OFFERS - FINAL SUBMITTAL : 02/26/2016

FULLY SPRINKLERED

CONCEPTUAL DESIGN - NOT FOR CONSTRUCTION

ENLARGED FLOOR PLAN/EQUIPMENT PLAN - AREA G

SHEET NUMBER: AE110G

VA PROJECT # : VA101F-15-J-0398
LAD PROJECT # : 046-10076-000

LEEWARD O'AHU COMMUNITY BASED OUTPATIENT CLINIC

DEPARTMENT OF VETERANS AFFAIRS

LEO A DALY

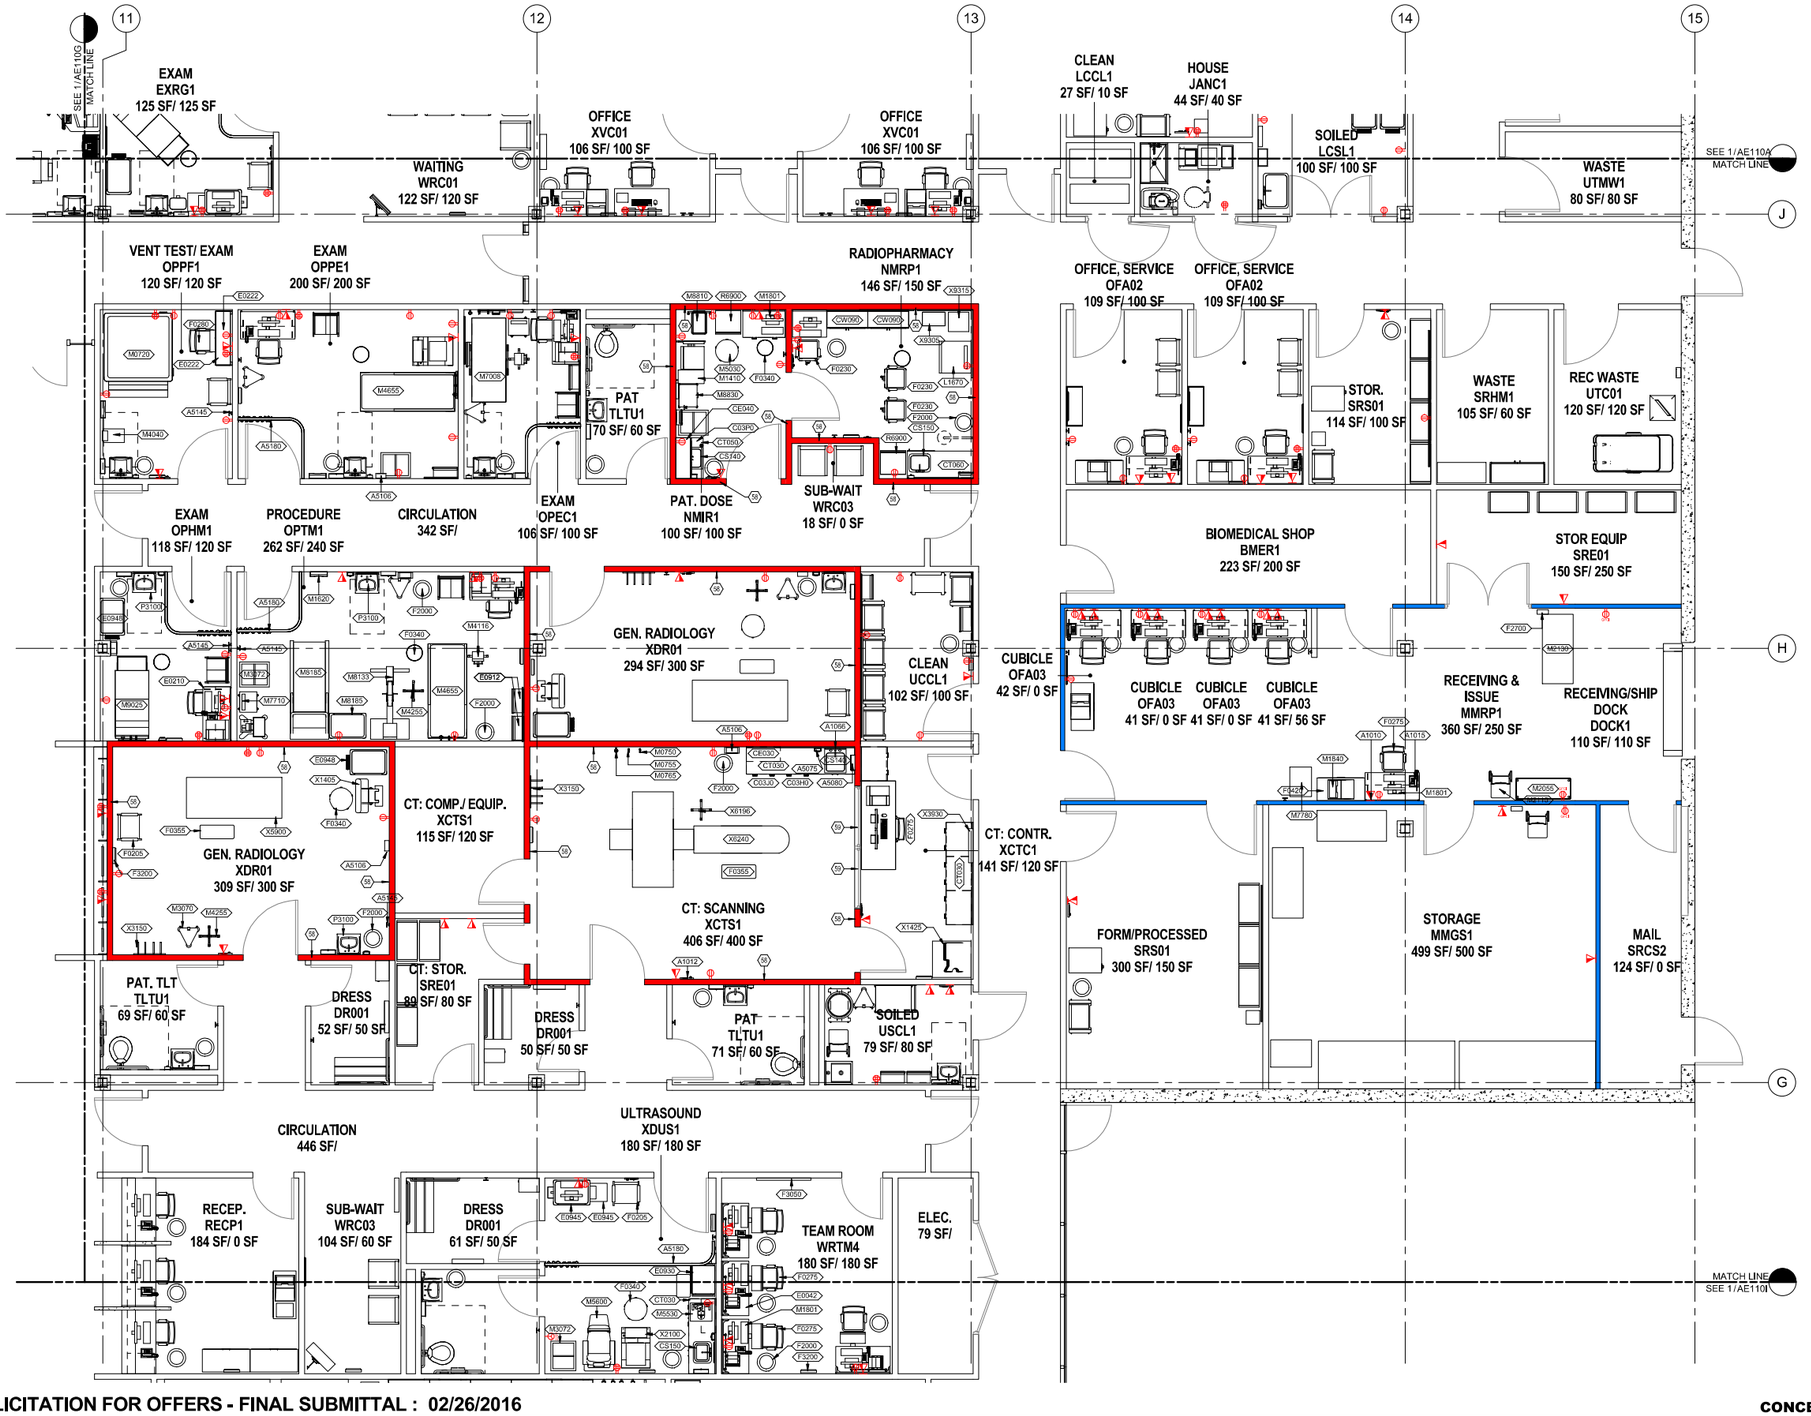

GENERAL NOTES

1. JSN EQUIPMENT ARE ITENTIFIED FOR TYPICAL ROOMS / SPACES. REFER TO EQUIPMENT SCHEDULES FOR ADDTIONAL INFORMATION.
2. REFER TO OVERALL FLOOR PLAN A106 AND EQUIPMENT PLAN A108 FOR MORE INFO.

EQUIPMENT - AREA H

JSN	EQUIPMENT NAME
F3200	WALL CLOCK
L1670	CENTRIFUGE, REFRIGERATED, FLOOR MODEL
M0720	ANALYZER, PULMONARY FUNCTION, W/COMPUTER
M0750	AIR FLOWMETER
M0755	FLOWMETER, OXYGEN, LOW FLOW
M0765	VACUUM PRESSURE REGULATOR
M1410	CHAIR, LABORATORY, BLOOD DRAWING, W/STORAGE
M1620	PATIENT CHART HOLDER
M1801	COMPUTER W/ MONITOR
M1825	PRINTER, COMPUTER
M1840	PRINTER/COPIER/FAX COMBINATION
M2005	ACID STORAGE CABINET
M2020	SAFETY STORAGE CABINET
M2055	SHELVING, STORAGE, WIRE, CHS, W/ADJUSTABLE SHELVES
M2070	SHELVING, STORAGE
M2115	HAND TRUCK
M2130	TRUCK, HYDRAULIC LIFT, ELECTRIC
M2600	WET/DRY VACUUM CLEANER
M2650	RECHARGEABLE FLOOR SCRUBBER
M3070	HAMPER, LINEN, MOBILE, W/LID
M3072	FRAME, INFECTIOUS WASTE BAG W/LID
M4040	SCALE, WEIGHING, 300 POUND CAPACITY
M4100	CHAIR, EXAM/TREATMENT, ENT, W/ADJUSTABLE LIGHT
M4116	MONITOR, VITAL SIGNS
M4255	STAND, IV, ADJUSTABLE
M4655	STRETCHER, MOBILE, CRS, 9 POSITION
M5016	OPHTHALMIC REFRACTION DESK
M5030	REVOLVING SURGEON STOOL
M5520	LENSOMETER
M5530	LAMP, SLIT
M5535	BINOCULAR INDIRECT OPHTHALMOSCOPE
M5545	KERATOMETER / OPHTHALMOMETER
M5600	UNIT, EXAM, EYE, W-MOTOR CHAIR, PHOROPTER
M5700	TRIAL LENS FRAME SET
M7008	ECHO BED
M7300	DISPENSER GARMENT SCRUBS
M7660	DEFIBRILLATOR/MONITOR/RECORDER, PORTABLE
M7710	ELECTROCARDIOGRAPH, 12 LEAD, PORTABLE
M7780	SCANNER, DOCUMENT
M8133	ERGOMETER, UPPER BODY
M8185	SYSTEM, STRESS EXERCISE, W/TREADMILL
M8810	STAND, MAYO
M8830	TABLE, INSTRUMENT/DRESSING, MOBILE
M9025	EXAM TABLE W/ CABINETS
P2450	VALVE MIXING THERMOSTATIC
P3100	LAVATORY VITREOUS CHINA SLAB TYPE
P4700	MOP SERVICE BASIN
P5210	SHOWER SAFETY FREESTANDING WITH EYE-FACE WASH
P9050	TOILET, WALL HUNG
R6900	REFRIGERATOR, BIO, RADIO/PHARM, APPROX. 5 CUFT
X1405	STAND, BUCKY, VERTICAL, TILT, AUTOMATIC
X1425	IMAGER LASER
X2105	SCANNER, ULTRASOUND, CARDIAC (ECHO)
X3150	RACK APRON-GLOVES WALL MOUNTER
X3930	ILLUMINATOR, FILM, DOUBLE, WALL MOUNTED
X4122	CONSOLE PACS REMOTE
X5900	RADIOGRAPHIC UNIT, 80 KW, NON-TILT TABLE
X6196	INJECTOR, CT
X6240	RADIOGRAPHIC UNIT, COMPUTERIZED TOMOGRAPHY (CT)
X9305	CABINET, STORAGE, LEAD LINED
X9315	SAFE, STORAGE, RADIUM

EQUIPMENT - AREA H

JSN	EQUIPMENT NAME
A1010	NETWORK DATA OUTLET
A1011	TELEPHONE, DESK, 1 LINE
A1012	TELEPHONE, WALL MOUNTED, 1 LINE
A1015	TELEPHONE, DESK, MULTIPLE LINE
A1016	DESK TELEPHONE, WITH SPEAKER
A1030	LOCKER 2 PERSON OVER-/UNDER
A1032	LOCKER BOX PERSONAL EFFECTS
A1066	MIRROR W/ S.S. FRAME
A1080	WALL MOUNTED POSTURE MIRROR
A1132	RAIL, ACCESSORY MOUNTING, LENGTH AS REQUIRED
A5025	WOOD BENCH
A5075	SURFACE MNTD SOAP DISPENSER
A5080	SURFACE MOUNTED PAPER TOWEL DISPENSER
A5090	DISPOSAL SANITARY NAPKIN
A5106	WALL MNTD SURGICAL GLOVE DISPENSER
A5107	WALL MNTD SURGICAL GLOVE DISPENSER - EXAM
A5108	WASTE DISPOSAL UNIT, SHARPS
A5109	GRAB BAR
A5135	UTILITY SHELF, MOP & BROOM HOLDER
A5145	SURFACE MNTD DOUBLE GARMENT HOOK
A5180	SURFACE MOUNTED CUBICLE TRACK WITH CURTAIN
A5202	2 ROLL TOILET PAPER DISPENSER W/ UTILITY SHELF
A6046	DECORATIVE ARTWORK W/ FRAME
C02Q0	GENERAL PURPOSE SINGLE DOOR SINK CABINET
C03H0	GENERAL PURPOSE DRAWER CABINET
C03J0	GENERAL PURPOSE DRAWER CABINET
C03P0	GENERAL PURPOSE DOUBLE DOOR SINK CABINET
C0036	APRON (KNEE SPACE) RAIL
C0037	APRON (KNEE SPACE) RAIL
CDS230	BASE CABNET W/DRAWERS
CE030	WALL HUNG FRAMED GLASS HINGED DOUBLE DOOR WALL CASE
CE040	WALL HUNG CABINET W/ GLAZED DOORS
CS140	Sink, SS, Single Compartment, 10x14x16 ID
CS150	SINK SS SINGLE COMPARTMENT 10X19X16 ID
CS200	SINK, SINGLE COMPARTMENT
CT030	LAMINATE WORK SURFACE
CT050	CORROSION RESISTANT STEEL WORK SURFACE
CT060	MODIFIED EPOXY RESIN WORK SURFACE
CW090	FLOOR STANDING FRAMED GLASS HINGED DOUBLE DOOR CASE
E0210	WALL HUNG WORK SURFACE W/ O.H. CABINET
E0222	WORKSURFACE COMPUTER O-H CAB WALL MTD 48 W
E0906	SUPPLY LOCKER, GENERAL
E0912	SUPPLY LOCKER, MEDICAL / SURGICAL
E0945	WORKSTATION, MOBILE
E0948	CART, GENERAL STORAGE, MOBILE 42X32X22
E1500	WALL MNTD RAIL FOR LOCKERS
F0205	SIDE CHAIR WITH ARMS
F0210	CHAIR, SIDE, WITHOUT ARMS
F0230	ROTARY DRAFTING CHAIR
F0275	HIGH BACK SWIVEL CHAIR
F0280	CHAIR, SWIVEL, LOW BACK
F0340	SELF ADJUSTING STOOL
F0355	FOOTSTOOL, STRAIGHT
F0429	LATERAL FILING CABINET HALF HEIGHT
F0500	CART JANITOR'S
F0515	CART, SUPPLY, LINEN
F2000	WASTE BASKET
F2017	WASTE RECEPTACLE, 24 GAL
F2700	READER, BAR CODE, HAND HELD, WITH INTERFACE
F3100	SAFE COLLECTION

DESIGN KEYNOTES

58	LEADLINED WALL
59	LEADLINED GLASS VIEW WINDOW

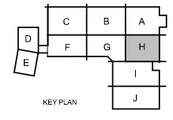

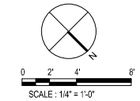

FULLY SPRINKLERED

CONCEPTUAL DESIGN - NOT FOR CONSTRUCTION

SOLICITATION FOR OFFERS - FINAL SUBMITTAL : 02/26/2016

ENLARGED FLOOR PLAN/EQUIPMENT PLAN - AREA H

SHEET NUMBER: AE110H

VA PROJECT # : VA101F-15-J-0398
LAD PROJECT # : 046-10076-000

LEEWARD O'AHU COMMUNITY BASED OUTPATIENT CLINIC

DEPARTMENT OF VETERANS AFFAIRS

LEO A DALY

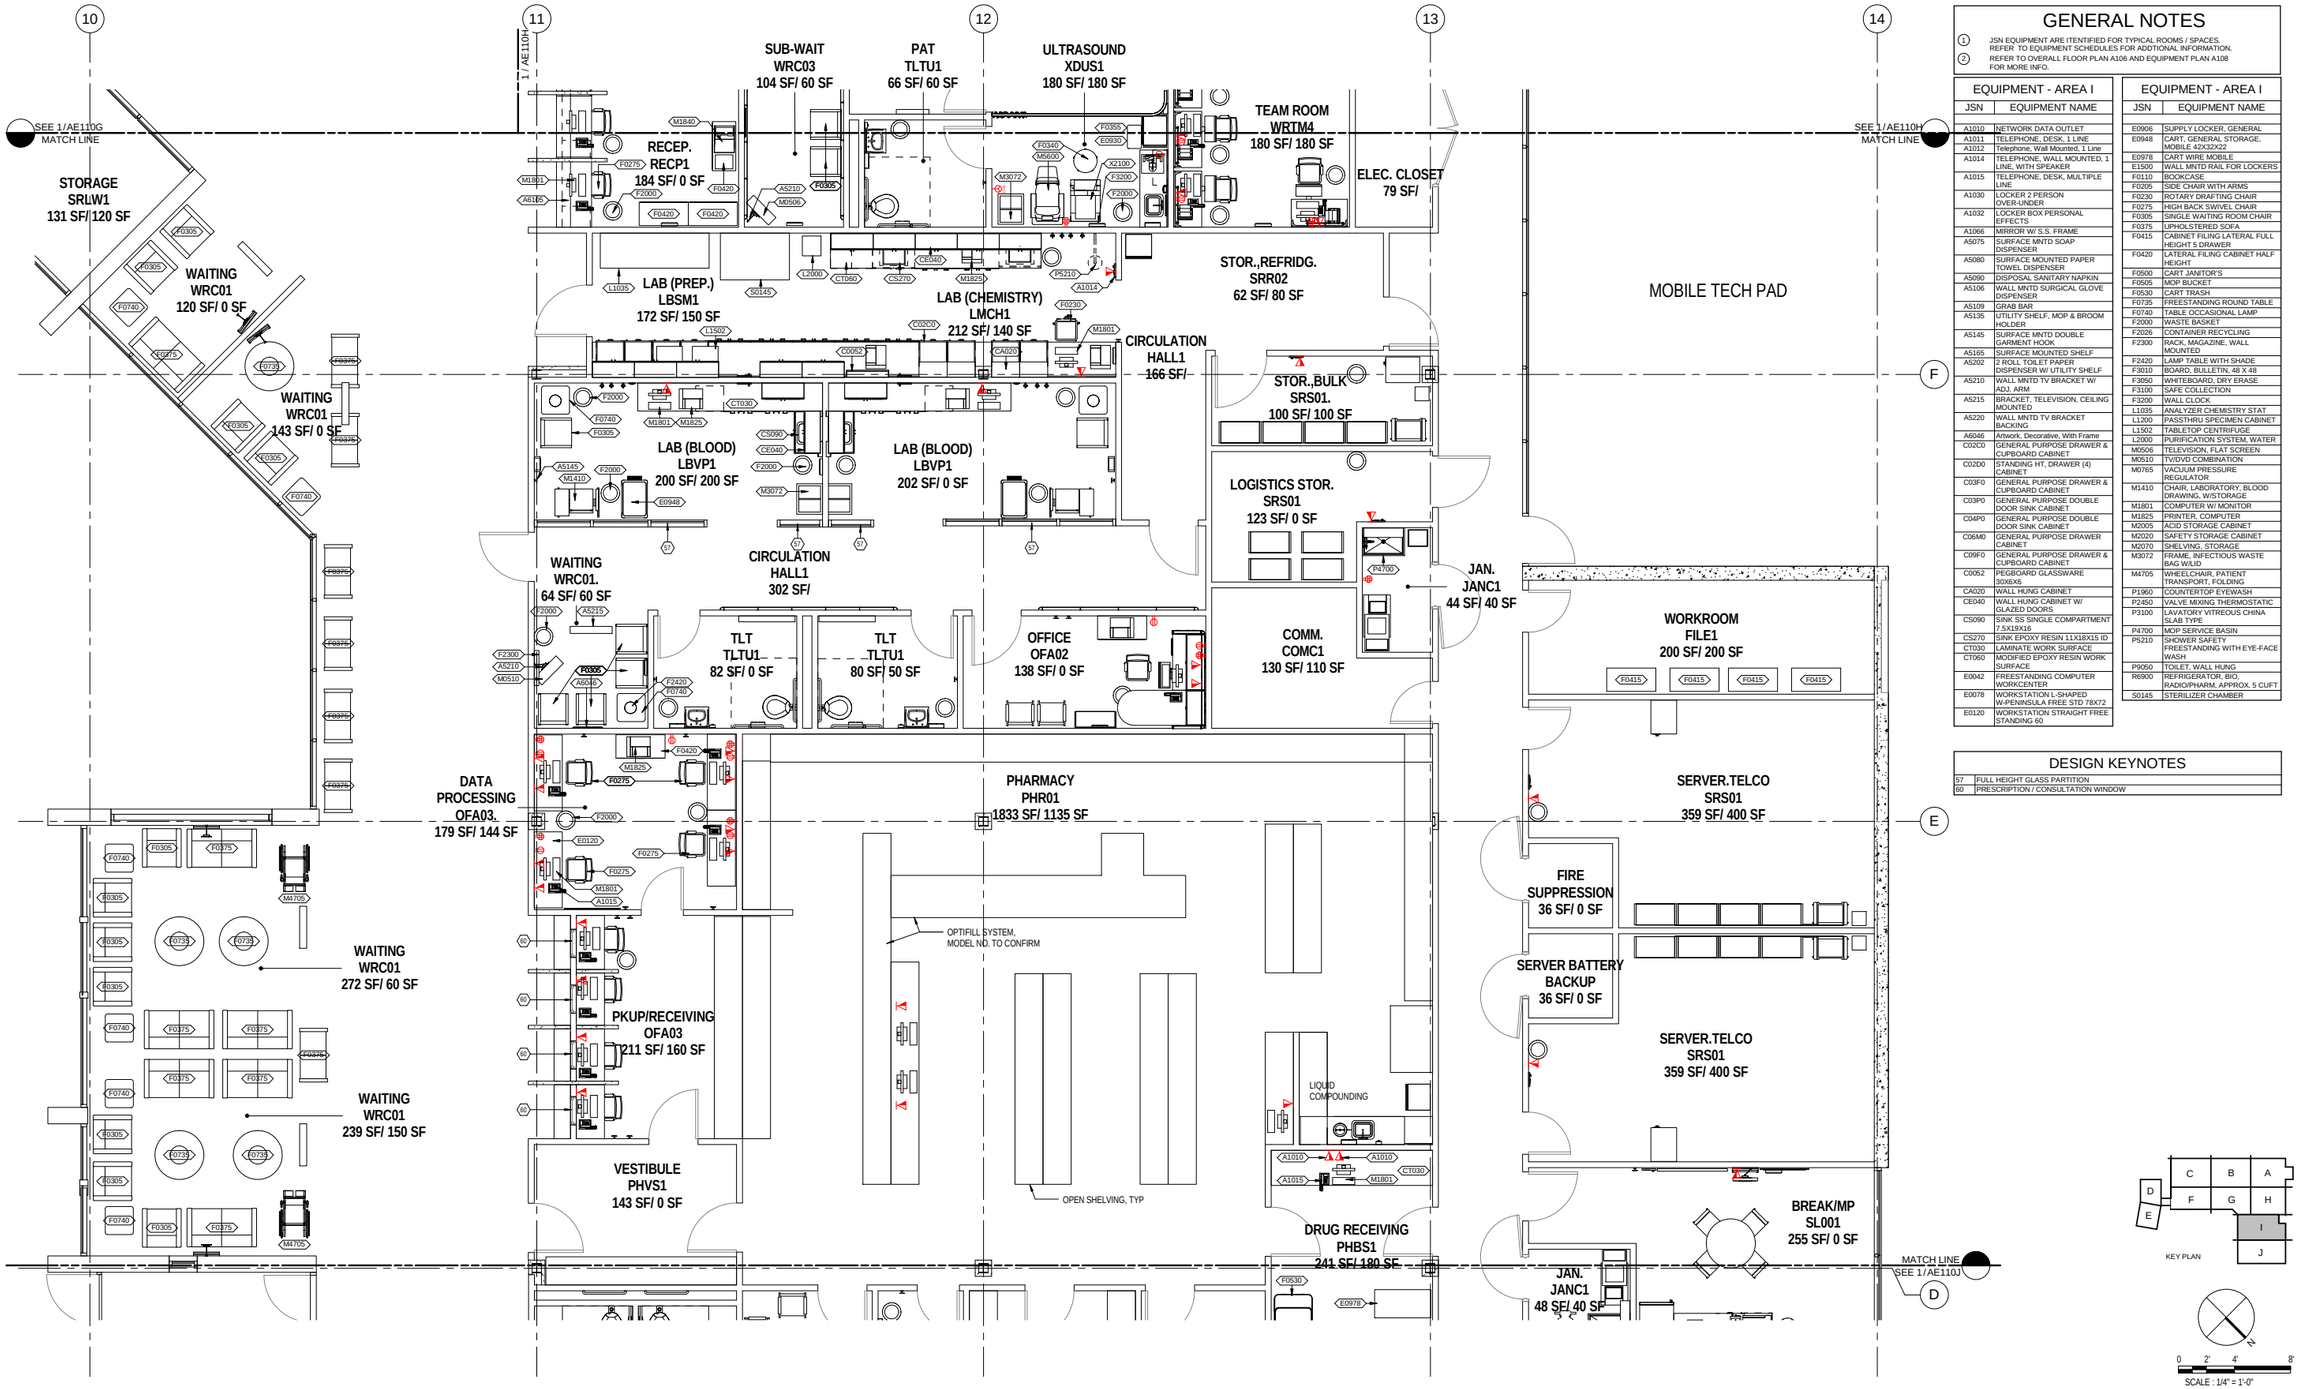

GENERAL NOTES

1. JSN EQUIPMENT ARE ITENTIFIED FOR TYPICAL ROOMS / SPACES. REFER TO EQUIPMENT SCHEDULES FOR ADDITIONAL INFORMATION.
2. REFER TO OVERALL FLOOR PLAN A106 AND EQUIPMENT PLAN A108 FOR MORE INFO.

EQUIPMENT - AREA I

JSN	EQUIPMENT NAME
A1010	NETWORK DATA OUTLET
A1011	TELEPHONE, DESK, 1 LINE
A1012	Telephone, Wall Mounted, 1 Line
A1014	TELEPHONE, WALL MOUNTED, 1 LINE, WITH SPEAKER
A1015	TELEPHONE, DESK, MULTIPLE LINE
A1030	LOCKER 2 PERSON OVER-UNDER
A1032	LOCKER BOX PERSONAL EFFECTS
A1066	MIRROR W/ S.S. FRAME
A5075	SURFACE MNTD SOAP DISPENSER
A5080	SURFACE MOUNTED PAPER TOWEL DISPENSER
A5090	DISPOSAL SANITARY NAPKIN
A5106	WALL MNTD SURGICAL GLOVE DISPENSER
A5109	GRAB BAR
A5135	UTILITY SHELF, MOP & BROOM HOLDER
A5145	SURFACE MNTD DOUBLE GARMENT HOOK
A5165	SURFACE MOUNTED SHELF
A5202	2 ROLL TOILET PAPER DISPENSER W/ UTILITY SHELF
A5210	WALL MNTD TV BRACKET W/ ADJ. ARM
A5215	BRACKET, TELEVISION, CEILING MOUNTED
A5220	WALL MNTD TV BRACKET BACKING
A6046	Artwork, Decorative, With Frame
C02C0	GENERAL PURPOSE DRAWER & CUPBOARD CABINET
C02D0	STANDING HT. DRAWER (4) CABINET
C03F0	GENERAL PURPOSE DRAWER & CUPBOARD CABINET
C03P0	GENERAL PURPOSE DOUBLE DOOR SINK CABINET
C04P0	GENERAL PURPOSE DOUBLE DOOR SINK CABINET
C06M0	GENERAL PURPOSE DRAWER CABINET
C09F0	GENERAL PURPOSE DRAWER & CUPBOARD CABINET
C0052	PEGBOARD GLASSWARE 30X6X6
CA020	WALL HUNG CABINET
CE040	WALL HUNG CABINET W/ GLAZED DOORS
CS090	SINK SS SINGLE COMPARTMENT 7.5X19X16
CS270	SINK EPOXY RESIN 11X18X15 ID
CT030	LAMINATE WORK SURFACE
CT060	MODIFIED EPOXY RESIN WORK SURFACE
E0042	FREESTANDING COMPUTER WORKCENTER
E0078	WORKSTATION L-SHAPED W-PENINSULA FREE STD 78X72
E0120	WORKSTATION STRAIGHT FREE STANDING 60

EQUIPMENT - AREA I

JSN	EQUIPMENT NAME
E0906	SUPPLY LOCKER, GENERAL
E0948	CART, GENERAL STORAGE, MOBILE 42X32X22
E0978	CART WIRE MOBILE
E1500	WALL MNTD RAIL FOR LOCKERS
F0110	BOOKCASE
F0205	SIDE CHAIR WITH ARMS
F0230	ROTARY DRAFTING CHAIR
F0275	HIGH BACK SWIVEL CHAIR
F0305	SINGLE WAITING ROOM CHAIR
F0375	UPHOLSTERED SOFA
F0415	CABINET FILING LATERAL FULL HEIGHT 5 DRAWER
F0420	LATERAL FILING CABINET HALF HEIGHT
F0500	CART JANITOR'S
F0505	MOP BUCKET
F0530	CART TRASH
F0735	FREESTANDING ROUND TABLE
F0740	TABLE OCCASIONAL LAMP
F2000	WASTE BASKET
F2026	CONTAINER RECYCLING
F2300	RACK, MAGAZINE, WALL MOUNTED
F2420	LAMP TABLE WITH SHADE
F3010	BOARD, BULLETIN, 48 X 48
F3050	WHITEBOARD, DRY ERASE
F3100	SAFE COLLECTION
F3200	WALL CLOCK
L1035	ANALYZER CHEMISTRY STAT
L2200	PASSTHRU SPECIMEN CABINET
L1502	TABLETOP CENTRIFUGE
L2500	PURIFICATION SYSTEM, WATER
M0506	TELEVISION, FLAT SCREEN
M0510	TV/DVD COMBINATION
M0765	VACUUM PRESSURE REGULATOR
M1410	CHAIR, LABORATORY, BLOOD DRAWING, W/STORAGE
M1801	COMPUTER W/ MONITOR
M1825	PRINTER, COMPUTER
M2005	ACID STORAGE CABINET
M0020	SAFETY STORAGE CABINET
M2070	SHELVING, STORAGE
M3072	FRAME, INFECTIOUS WASTE BAG W/LID
M4705	WHEELCHAIR, PATIENT TRANSPORT, FOLDING
P1960	COUNTERTOP EYEWASH
P2450	VALVE MIXING THERMOSTATIC
P3100	LAVATORY VITREOUS CHINA SLAB TYPE
P4700	MOP SERVICE BASIN
P5210	SHOWER SAFETY FREESTANDING WITH EYE-FACE WASH
P9050	TOILET, WALL HUNG
R6900	REFRIGERATOR, BIO, RADIO/PHARM, APPROX. 5 CUFT
S0145	STERILIZER CHAMBER

DESIGN KEYNOTES

57	FULL HEIGHT GLASS PARTITION
60	PRESCRIPTION / CONSULTATION WINDOW

FULLY SPRINKLERED

CONCEPTUAL DESIGN - NOT FOR CONSTRUCTION

SOLICITATION FOR OFFERS - FINAL SUBMITTAL : 02/26/2016

ENLARGED FLOOR PLAN/EQUIPMENT PLAN - AREA I

SHEET NUMBER: AE110I

VA PROJECT # : VA101F-15-J-0398
LAD PROJECT # : 046-10076-000

LEEWARD O'AHU COMMUNITY BASED OUTPATIENT CLINIC

DEPARTMENT OF VETERANS AFFAIRS

LEO A DALY

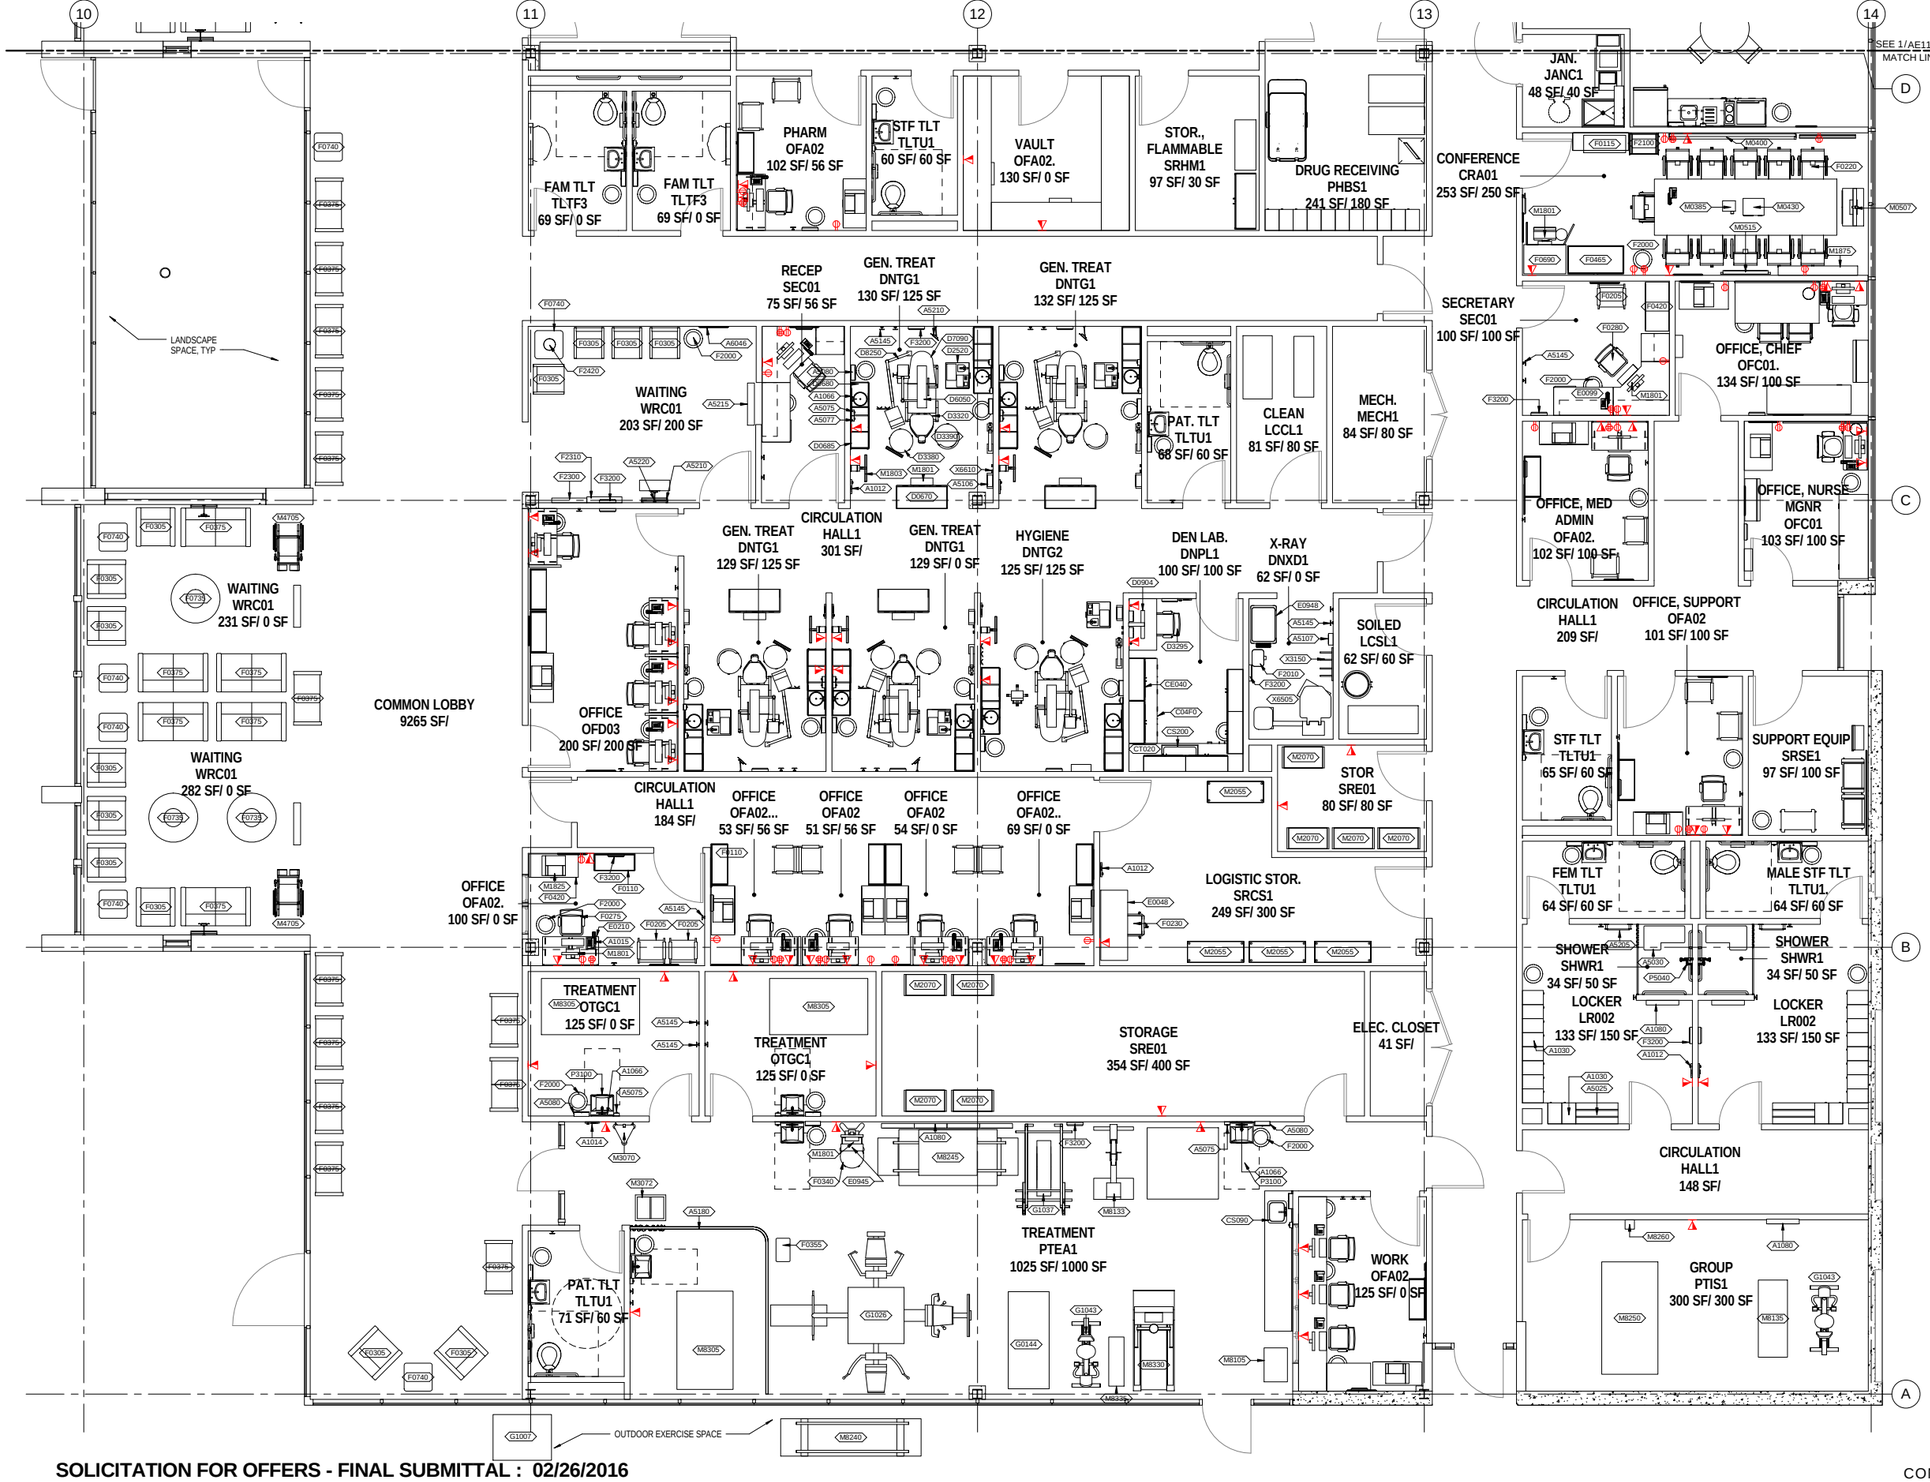

GENERAL NOTES

1. JSN EQUIPMENT ARE ITENTIFIED FOR TYPICAL ROOMS / SPACES. REFER TO EQUIPMENT SCHEDULES FOR ADDITIONAL INFORMATION.
2. REFER TO OVERALL FLOOR PLAN A106 AND EQUIPMENT PLAN A108 FOR MORE INFO.

EQUIPMENT - AREA J

JSN	EQUIPMENT NAME
A1010	NETWORK DATA OUTLET
A1011	TELEPHONE, DESK, 1 LINE
A1012	Telephone, Wall Mounted, 1 Line
A1014	TELEPHONE, WALL MOUNTED, 1 LINE, WITH SPEAKER
A1015	TELEPHONE, DESK, MULTIPLE LINE
A1030	LOCKER 2 PERSON OVER-UNDER
A1066	MIRROR W/ S.S. FRAME
A1080	WALL MOUNTED POSTURE MIRROR
A4995	BABY CHANGING STATION
A5025	WOOD BENCH
A5030	BENCH, STALL, SHOWER, BUILT IN
A5075	SURFACE MNTD SOAP DISPENSER
A5077	DISPENSER, HAND SANITIZER, HANDS-FREE
A5080	SURFACE MOUNTED PAPER TOWEL DISPENSER
A5090	DISPOSAL SANITARY NAPKIN
A5106	WALL MNTD SURGICAL GLOVE DISPENSER
A5107	WALL MNTD SURGICAL GLOVE MOUNTED DISPENSER - EXAM
A5109	GRAB BAR
A5135	UTILITY SHELF, MOP & BROOM HOLDER
A5145	SURFACE MNTD DOUBLE GARMENT HOOK
A5150	SURFACE MNTD TRIPLE GARMENT HOOK
A5155	COSTUMER, WALL, EXECUTIVE
A5170	ROD, SHOWER CURTAIN, 1" DIA W/ CURTAIN & HOOKS
A5180	SURFACE MOUNTED CUBICLE TRACK WITH CURTAIN
A5202	2 ROLL TOILET PAPER DISPENSER W/ UTILITY SHELF
A5205	BAR, TOWEL, 1" DIAMETER, SS, SURFACE MOUNTED
A5210	WALL MNTD TV BRACKET W/ ADJ. ARM
A5215	BRACKET, TELEVISION, CEILING MOUNTED
A5220	WALL MNTD TV BRACKET BACKING
A6046	Artwork, Decorative, With Frame
C02C0	GENERAL PURPOSE DRAWER & CUPBOARD CABINET
C02D0	STANDING HT, DRAWER (4) CABINET
C03P0	GENERAL PURPOSE DOUBLE DOOR SINK CABINET
C04F0	Cabinet, UCB, 1 Shelf, 2 Half DR, 2 DO, 36x36x22
C04P0	GENERAL PURPOSE DOUBLE DOOR SINK CABINET
CB020	WALL HUNG SOLID HINGED SINGLE DOOR WALL CASE
CE040	WALL HUNG CABINET W/ GLAZED DOORS
CS010	SINK SS SINGLE COMPARTMENT 7.5X12X12
CS090	SINK SS SINGLE COMPARTMENT 7.5X19X16
CS200	SINK, SINGLE COMPARTMENT
CT020	COUNTERTOP, SOLID SURFACE
CT030	LAMINATE WORK SURFACE
D0670	CONSOLE, TREATMENT UNIT, DENTAL OPERATORY
D0680	CONSOLE, ACCESSORY-SIDE, DENTAL OPERATORY
D0685	Cabinet, Storage, Dental Operatory, Wall MNTD
D0904	WORKSTATION, TECH, DENTAL, LAB, SINGLE STATION
D2520	CABINET, MOBILE, STORAGE-ASSISTANT, DENTAL
D3295	CHAIR, ROTARY, LABORATORY, DENTAL
D3320	CHAIR, OPERATING, DENTAL
D3380	STOOL OPERATING, DENTAL, DOCTOR
D3390	STOOL, OPERATING, DENTAL, ASSISTANT
D3565	RESIN CURING UNIT, VISIBLE LIGHT
D6050	LIGHT, DENTAL, OPERATING, CEILING, TRACK
D7090	UTILITY CENTER, DENTAL, WALL OR FLOOR MOUNTED
D8250	DELIVERY SYSTEM, DENTAL OPERATING
D8850	AMALGAMATOR, DENTAL
D9060	PROPHYLAXIS UNIT, ULTRASONIC
E0048	Workcenter, Computer, Free Standing, 72" W
E0099	WORKSTATION CORNER WORK SURF FREE STAND 72X96
E0210	Worksurface, w/Overhead Cab, Wall Mtd, 48" W
E0903	SUPPLY LOCKER
E0906	SUPPLY LOCKER, GENERAL
E0912	SUPPLY LOCKER, MEDICAL / SURGICAL
E0921	TRANSPORTER LOCKER SUPPLY 27WX25D
E0945	WORKSTATION, MOBILE
E0948	CART, GENERAL STORAGE, MOBILE 42X32X22
E1500	WALL MNTD RAIL FOR LOCKERS
F0110	BOOKCASE
F0115	OPEN 5 SHELF BOOKCASE
F0120	EXECUTIVE 3 SHELF BOOKCASE
F0205	SIDE CHAIR WITH ARMS
F0220	CONFERENCE ROOM CHAIR
F0225	DINING ROOM CHAIR
F0230	ROTARY DRAFTING CHAIR
F0240	CHAIR, EXECUTIVE SWIVEL
F0255	EASY CHAIR
F0275	HIGH BACK SWIVEL CHAIR
F0280	CHAIR, SWIVEL, LOW BACK
F0295	STACKING CHAIR
F0305	SINGLE WAITING ROOM CHAIR
F0340	SELF ADJUSTING STOOL
F0355	FOOTSTOOL, STRAIGHT
F0375	UPHOLSTERED SOFA

EQUIPMENT - AREA J

JSN	EQUIPMENT NAME
F0420	LATERAL FILING CABINET HALF HEIGHT
F0465	STORAGE CABINET
F0500	CART, JANITOR'S
F0510	CART, LINEN, SOILED
F0515	CART, SUPPLY, LINEN
F0600	CREDENZA EXECUTIVE WOOD
F0635	DOUBLE PEDESTAL DESK
F0650	DESK EXECUTIVE WOOD
F0690	WORKSTATION COMPUTER ENCLOSED WITH LOCK
F0710	TABLE COMPUTER WITH PRINT SHELF
F0735	FREESTANDING ROUND TABLE
F0740	TABLE OCCASIONAL LAMP
F0750	TABLE, OFFICE, (SIZE AS REQUIRED)
F0755	CONFERENCE TABLE
F0795	TABLE DINING
F2000	WASTE BASKET
F2010	Basket, Wastepaper, Step-On
F2020	CAN, TRASH, 44 GALLON
F2100	LECTERN MOBILE WITH READING LIGHT
F2300	RACK, MAGAZINE, WALL MOUNTED
F2310	RACK, PAMPHLET, WALL MOUNTED
F2420	LAMP TABLE WITH SHADE
F3025	BOARD BULLETIN WOOD FRAMED
F3030	BOARD SCHEDULING MAGNETIC
F3050	WHITEBOARD, DRY ERASE
F3200	WALL CLOCK
F3230	WALL MOUNTED COAT RACK
F8010	FLAGS, COMMAND & STAFF
G0144	ERGOMETER, RECUMBENT STEPPER
G1007	EXERCISE STAIR
G1026	EXERCISE APPARATUS, WEIGHT TRAINING, MULTI-STATION
G1037	WEIGHT SET, EXERCISE, DUMBBELL
G1043	ERGOMETER, RECUMBENT BICYCLE, COMPUTER ASSISTED
K1552	BREWER, COFFEE, AUTO, ELECT, 3 BURNER, FRONT/BACK
K4665	OVEN, MICROWAVE, CONSUMER
K8250	TOASTER, POP-UP, 4 SLICE, ELECTRIC
M0385	PROJECTOR MULTIMEDIA
M0400	SCREEN PROJECTION
M0430	RECORDER - PLAYER DIGITAL VIDEO DVD
M0500	TELEVISION, COLOR, 20" DIAGONAL
M0507	VIDEO TELECONFERENCING
M0510	TV/DVD COMBINATION
M0515	TELEVISION PLASMA
M1801	COMPUTER W/ MONITOR
M1803	WORKSTATION, COMPUTER, WALL MOUNTED
M1825	PRINTER, COMPUTER
M1875	BOARD, COPY, ELECTRONIC FACSIMILE
M2055	SHELVING, STORAGE, WIRE, CRS, W/ADJUSTABLE SHELVES
M2070	SHELVING, STORAGE
M2650	RECHARGEABLE FLOOR SCRUBBER
M3070	HAMPER, LINEN, MOBILE, W/LID
M3072	FRAME, INFECTIOUS WASTE BAG W/LID
M4116	MONITOR, VITAL SIGNS
M4705	WHEELCHAIR, PATIENT TRANSPORT, FOLDING
M7300	DISPENSER GARMENT SCRUBS
M8085	PHYSICAL THERAPY LIFT
M8105	BATH, PARAFFIN, HAND/FOOT
M8133	ERGOMETER, UPPER BODY
M8135	ERGOMETER, BICYCLE, TESTING/EVALUATION
M8240	PARALLEL BAR EXERCISE
M8245	PLATFORM, EXERCISE, W/MAT
M8250	MAT, EXERCISE
M8260	HOOKS, MAT, GYM
M8305	PLATFORM, EXERCISE, W/MAT, POWERED
M8330	TREADMILL, ELECTRIC
M8335	EXERCISER, CONTINUOUS PASSIVE MOTION (CPM)
P3100	LAVATORY VITREOUS CHINA SLAB TYPE
P4700	MOP SERVICE BASIN
P5040	Shower, Single, Hand-Held
P9050	TOILET, WALL HUNG
R7000	REFRIGERATOR, 14 CUBIC FEET
X3150	RACK APRON-GLOVES WALL MOUNTER
X6505	RADIOGRAPHIC UNIT, DENTAL, PANOGRAPHIC & CEPHALO
X6600	RADIOGRAPHIC UNIT, DENTAL, WALL MOUNTED, 7 MA
X6610	SENSOR, DENTAL IMAGING SYSTEM
X8800	ILLUMINATOR, FILM, DENTAL, PORTABLE

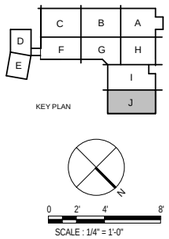

FULLY SPRINKLERED

CONCEPTUAL DESIGN - NOT FOR CONSTRUCTION

SOLICITATION FOR OFFERS - FINAL SUBMITTAL : 02/26/2016

ENLARGED FLOOR PLAN/EQUIPMENT PLAN - AREA J

SHEET NUMBER: AE110J

VA PROJECT # : VA101F-15-J-0398
LAD PROJECT # : 046-10076-000

LEEWARD O'AHU COMMUNITY BASED OUTPATIENT CLINIC

DEPARTMENT OF VETERANS AFFAIRS

LEO A DALY

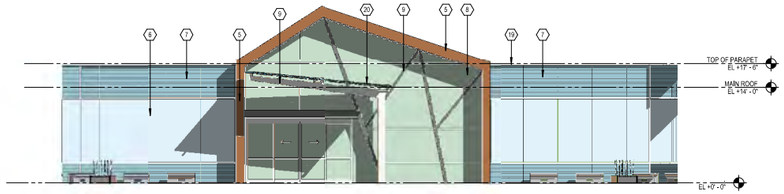

5 PROPOSED NORTH FRONT ENTRY ELEVATION
SCALE: 1/8" = 1'-0"

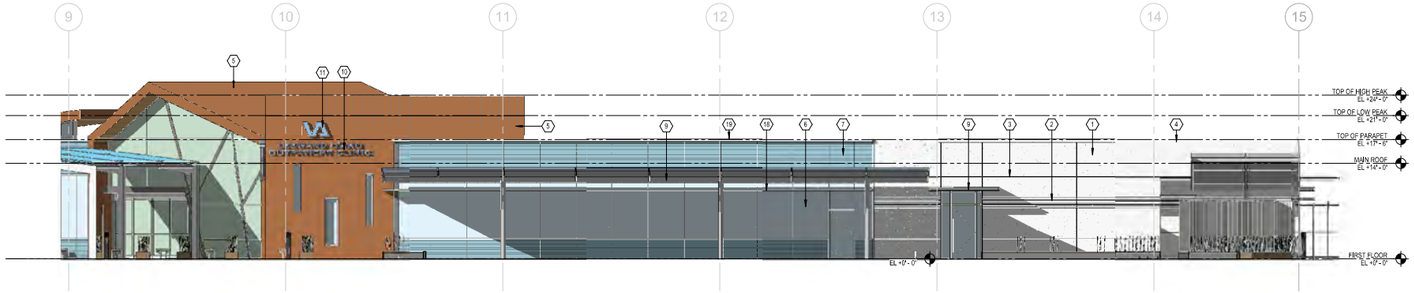

4 PROPOSED PARTIAL NORTH ELEVATION
SCALE: 1/8" = 1'-0"

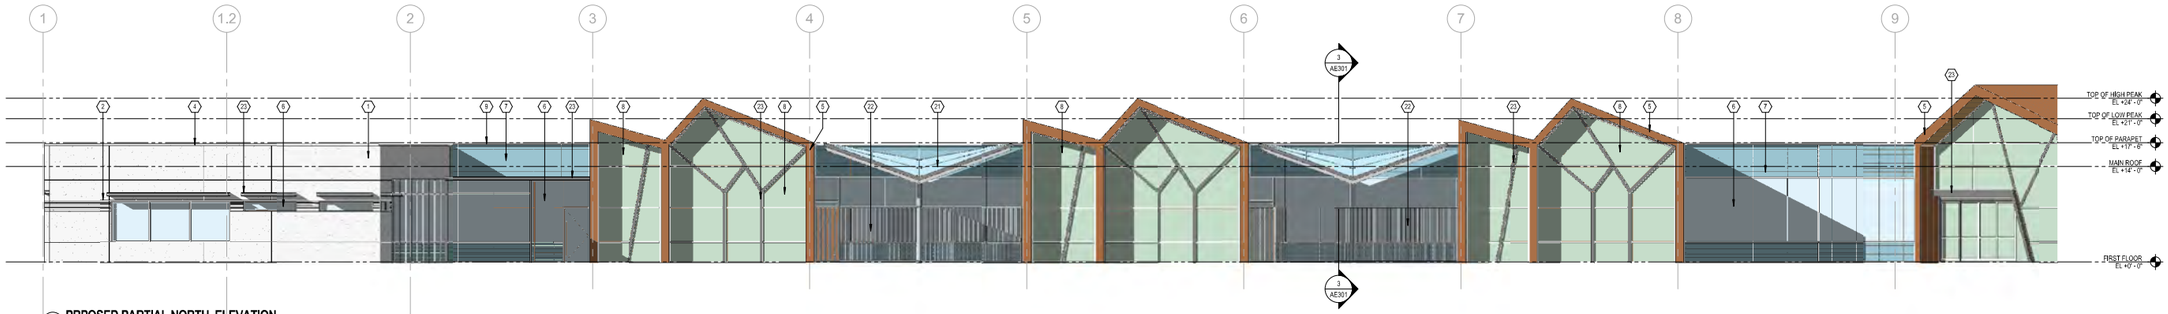

3 PRPOSED PARTIAL NORTH ELEVATION
SCALE: 1/8" = 1'-0"

DESIGN KEYNOTES	
1	SMOOTH FINISH CONCRETE WALL SYSTEM
2	2"x 1/2" INSET CONCRETE FORM AS SHOWN
3	1"X 1/2" DEEP REVEAL
4	6" X1/2" HIGH RECESSED CORNICE
5	EXTERIOR METAL WALL/ROOF COMPOSITE PANEL SYSTEM VERTICAL SEEMS 16" WIDE PANEL (COPPER COLOR)
6	1" INSULATED LOW-E VISION GLASS (COLOR SIMILAR TO VIRACON VRE29-38)
7	1" INSULATED LOW-E SPANDREL GLASS (COLOR SIMILAR TO VIRACON VRE29-38) WITH 50% SHADE SILK-SCREEN WHITE AT #3 LAYER.
8	1" INSULATED LOW-E VISION GLASS COLOR SIMILAR TO (VIRACON VRE30-38)
9	METALIC SILVER 2-COAT KYNAR PAINT (MULLION, CANOPY AND CANOPY STEAL FRAME STRUCTURE)
10	2" EXTRUDED ALUMINUM SIGNAGE (PIN MOUNTED TO WALL)
11	6" EXTRUDED ALUMINUM LIGHT BOX WITH ACRYLIC FRONT WITH BACK LIGHT INSIDE.
12	CONCRETE OR METAL BENCH WITH TEAK WOOD SEAT.
18	24" EXTENSION INTERGRAL SUN SHADE SYSTEM
19	EXTENDED MULLION CAP CORNICE
20	LAMINATED GLASS CANOPY SYSTEM WITH STAINLESS STEEL CONNECTION BUTTONS.
21	SUGESTED PHOTOVOTAIC PANEL SYSTEM OR ALT. LAMINATED GLASS WITH STAINLESS STEEL CONNECTION (#20)
22	GALVANIZED METAL SCREEN GRATING WITH MAX 2" WIDE SPAN VERTICALS PATTERN PANEL.
23	METAL CANOPY PAINT 2-COAT METALIC DARK GRAY.

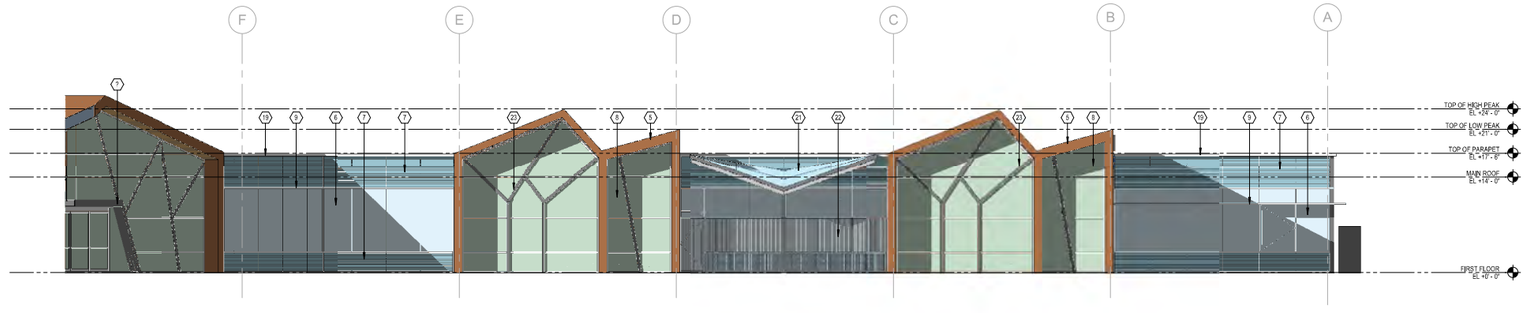

2 PROPOSTED EAST ELEVEVATION
SCALE: 1/8" = 1'-0"

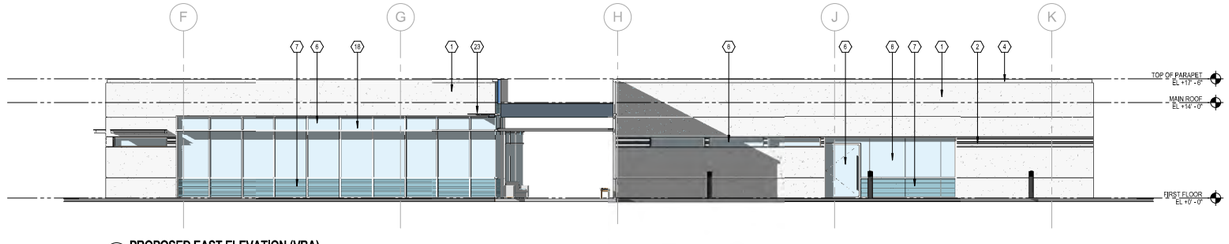

1 PROPOSED EAST ELEVATION (VBA)
SCALE: 1/8" = 1'-0"

SOLICITATION FOR OFFERS - FINAL SUBMITTAL : 02/26/2016

FULLY SPRINKLERED
CONCEPTUAL DESIGN - NOT FOR CONSTRUCTION

BUILDING ELEVATIONS

SHEET NUMBER: AE201

VA PROJECT # : VA101F-15-J-0398
LAD PROJECT # : 046-10076-000

LEEWARD O'AHU COMMUNITY BASED OUTPATIENT CLINIC

DEPARTMENT OF VETERANS AFFAIRS

LEO A DALY

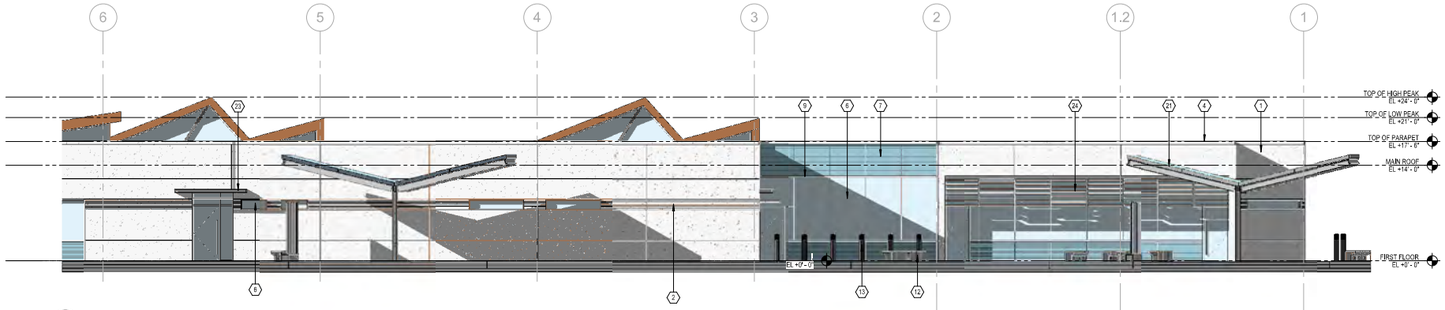

4 PROPOSED PARTIAL SOUTH ELEVATION
SCALE: 1/8" = 1'-0"

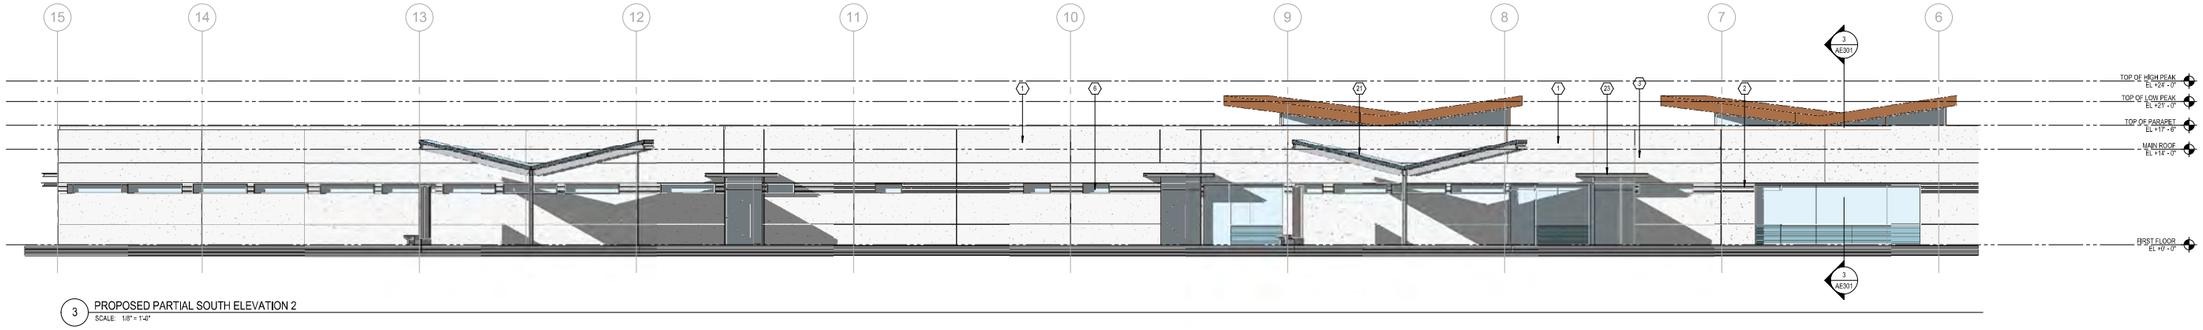

3 PROPOSED PARTIAL SOUTH ELEVATION 2
SCALE: 1/8" = 1'-0"

DESIGN KEYNOTES	
1	SMOOTH FINISH CONCRETE WALL SYSTEM
2	2"x 1/2" INSET CONCRETE FORM AS SHOWN
3	1"X 1/2" DEEP REVEAL
4	6" X1/2" HIGH RECESSED CORNICE
6	1" INSULATED LOW-E VISION GLASS (COLOR SIMILAR TO VIRACON VRE29-38)
7	1" INSULATED LOW-E SPANDREL GLASS (COLOR SIMILAR TO VIRACON VRE29-38) WITH 50% SHADE SILK-SCREEN WHITE AT #3 LAYER.
9	METALIC SILVER 2-COAT KYNAR PAINT (MULLION, CANOPY AND CANOPY STEAL FRAME STRUCTURE)
12	CONCRETE OR METAL BENCH WITH TEAK WOOD SEAT.
13	BOLLARD WITH LIGHT - PAINT METALIC DARK GREY.
14	CORTEN PLANTER WALL
21	SUGESTED PHOTOVOTAIC PANEL SYSTEM OR ALT. LAMINATED GLASS WITH STAINLESS STEEL CONNECTION (#20)
22	GALVANIZED METAL SCREEN GRATING WITH MAX 2" WIDE SPAN VERTICALS PATTERN PANEL.
23	METAL CANOPY PAINT 2-COAT METALIC DARK GRAY.
24	SUN SHADE SYSTEM WITH HORIZONTAL 1.25"X5" RANDOM BARS HUNG FROM CEILING. PAINT TO MATCH COPPER COLOR.
25	ROLL-UP METAL DOOR

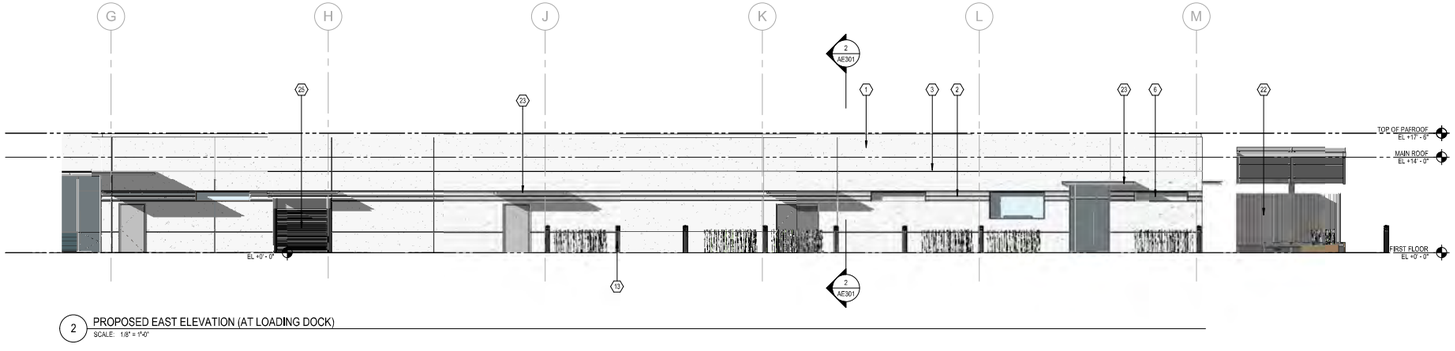

2 PROPOSED EAST ELEVATION (AT LOADING DOCK)
SCALE: 1/8" = 1'-0"

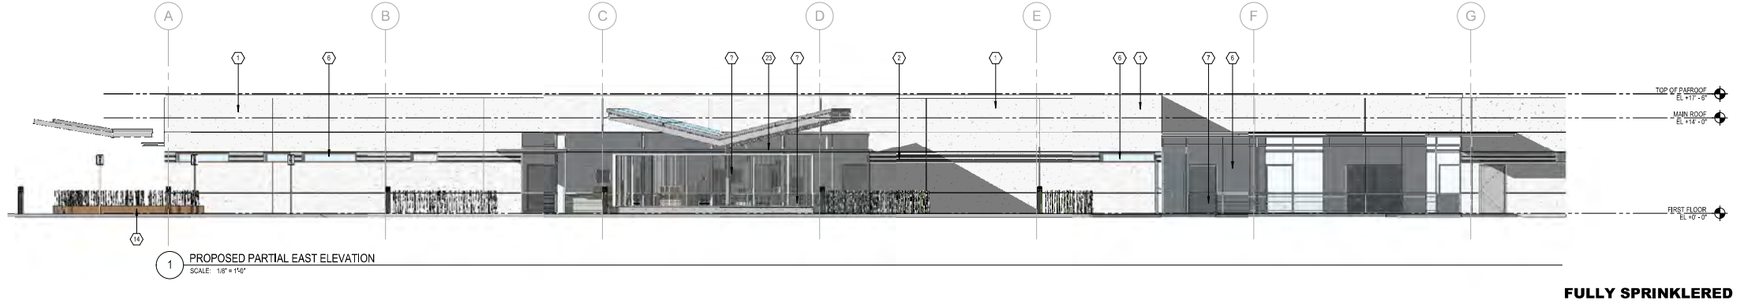

1 PROPOSED PARTIAL EAST ELEVATION
SCALE: 1/8" = 1'-0"

SOLICITATION FOR OFFERS - FINAL SUBMITTAL : 02/26/2016

FULLY SPRINKLERED
CONCEPTUAL DESIGN - NOT FOR CONSTRUCTION

BUILDING ELEVATIONS

SHEET NUMBER: AE202

VA PROJECT # : VA101F-15-J-0398
LAD PROJECT # : 046-10076-000

LEEWARD O'AHU COMMUNITY BASED OUTPATIENT CLINIC

DEPARTMENT OF VETERANS AFFAIRS

LEO A DALY

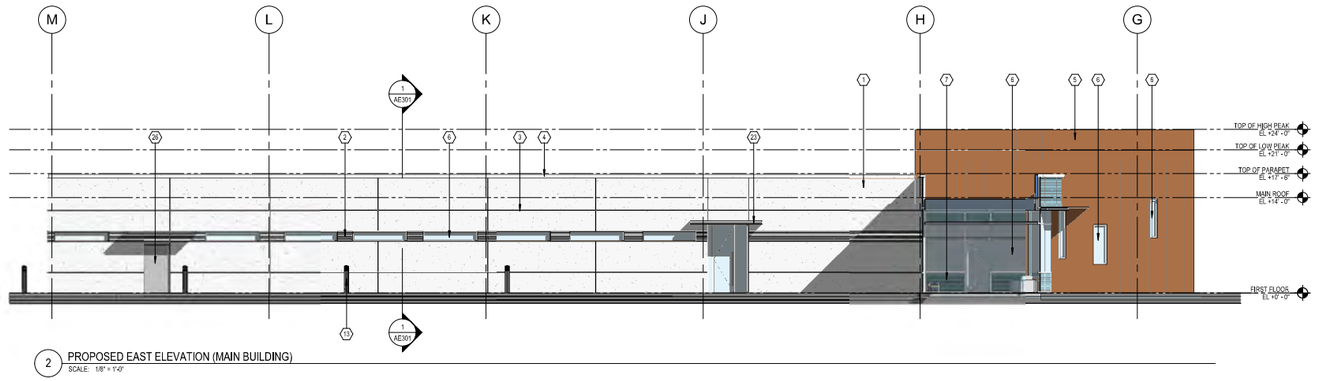

2 PROPOSED EAST ELEVATION (MAIN BUILDING)
SCALE: 1/8" = 1'-0"

DESIGN KEYNOTES	
1	SMOOTH FINISH CONCRETE WALL SYSTEM
2	2"x 1/2" INSET CONCRETE FORM AS SHOWN
3	1"X 1/2" DEEP REVEAL
4	6" X1/2" HIGH RECESSED CORNICE
5	EXTERIOR METAL WALL/ROOF COMPOSITE PANEL SYSTEM VERTICAL SEEMS 16" WIDE PANEL (COPPER COLOR)
6	1" INSULATED LOW-E VISION GLASS (COLOR SIMILAR TO VIRACON VRE29-38)
7	1" INSULATED LOW-E SPANDREL GLASS (COLOR SIMILAR TO VIRACON VRE29-38) WITH 50% SHADE SILK-SCREEN WHITE AT #3 LAYER.
12	CONCRETE OR METAL BENCH WITH TEAK WOOD SEAT.
13	BOLLARD WITH LIGHT - PAINT METALIC DARK GREY.
22	GALVANIZED METAL SCREEN GRATING WITH MAX 2" WIDE SPAN VERTICALS PATTERN PANEL.
23	METAL CANOPY PAINT 2-COAT METALIC DARK GRAY.
26	EXTERIOR METAL DOOR PAINT LIGHT GRAY, FRAME- DARK GRAY.

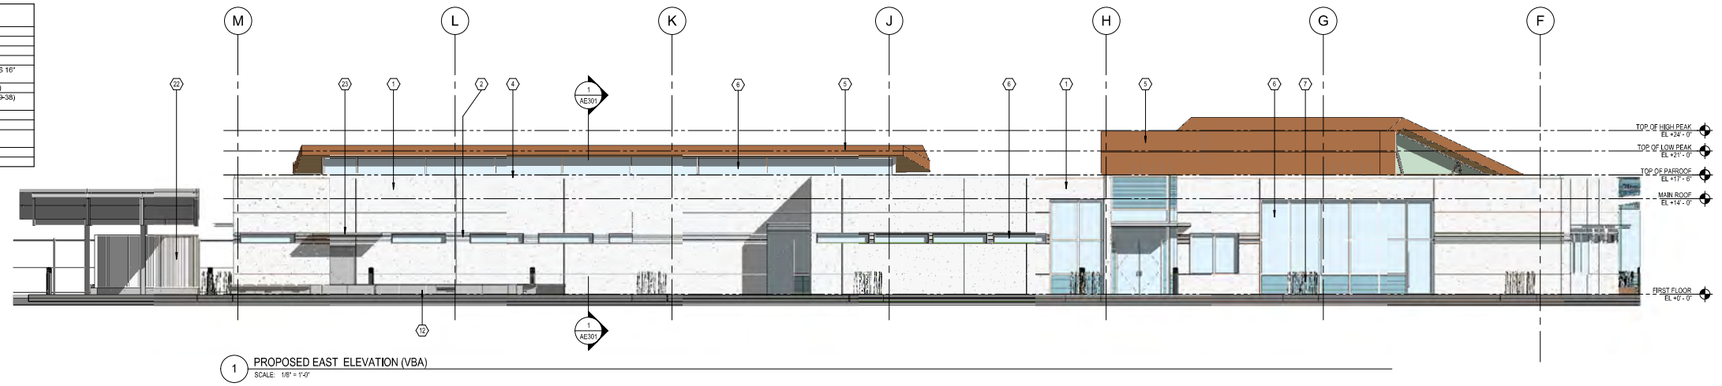

1 PROPOSED EAST ELEVATION (VBA)
SCALE: 1/8" = 1'-0"

SOLICITATION FOR OFFERS - FINAL SUBMITTAL : 02/26/2016

FULLY SPRINKLERED
CONCEPTUAL DESIGN - NOT FOR CONSTRUCTION

BUILDING ELEVATIONS

SHEET NUMBER: AE203

VA PROJECT # : VA101F-15-J-0398
LAD PROJECT # : 046-10076-000

LEEWARD O'AHU COMMUNITY BASED OUTPATIENT CLINIC

DEPARTMENT OF VETERANS AFFAIRS

LEO A DALY

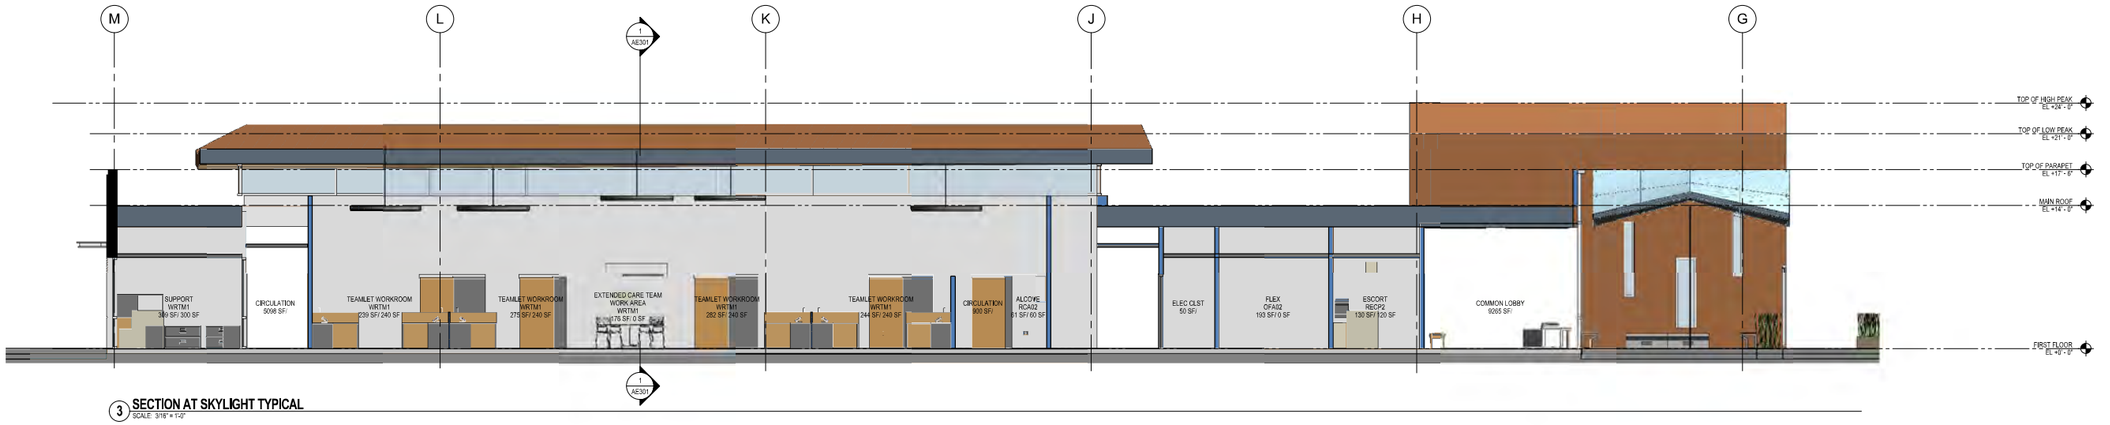

3 **SECTION AT SKYLIGHT TYPICAL**
SCALE: 3/16" = 1'-0"

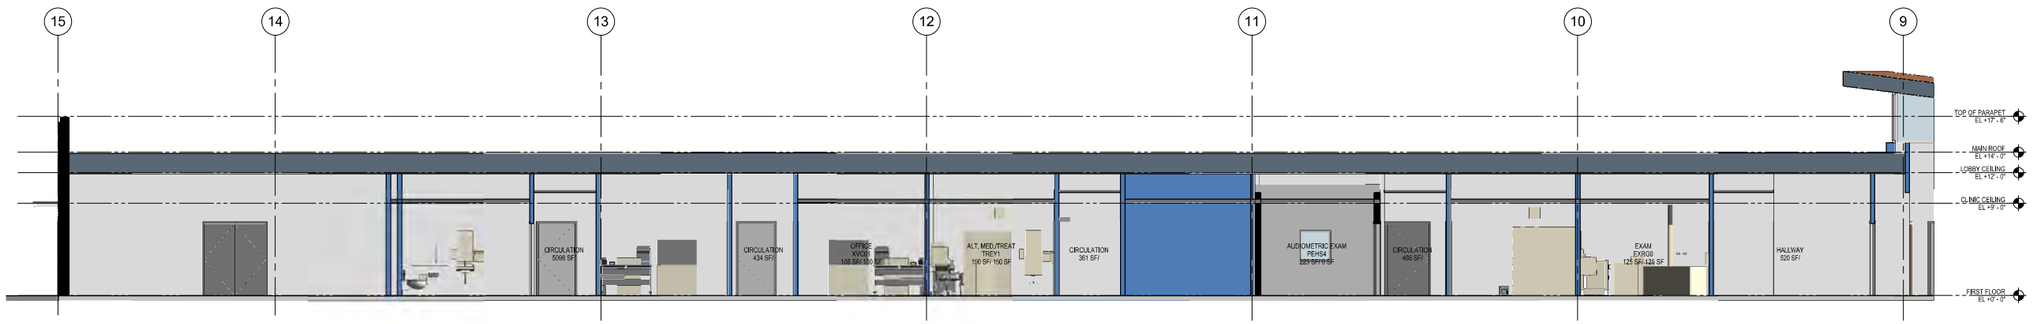

2 LONGITUDINAL SECTION CONTINUE
SCALE: 3/16" = 1'-0"

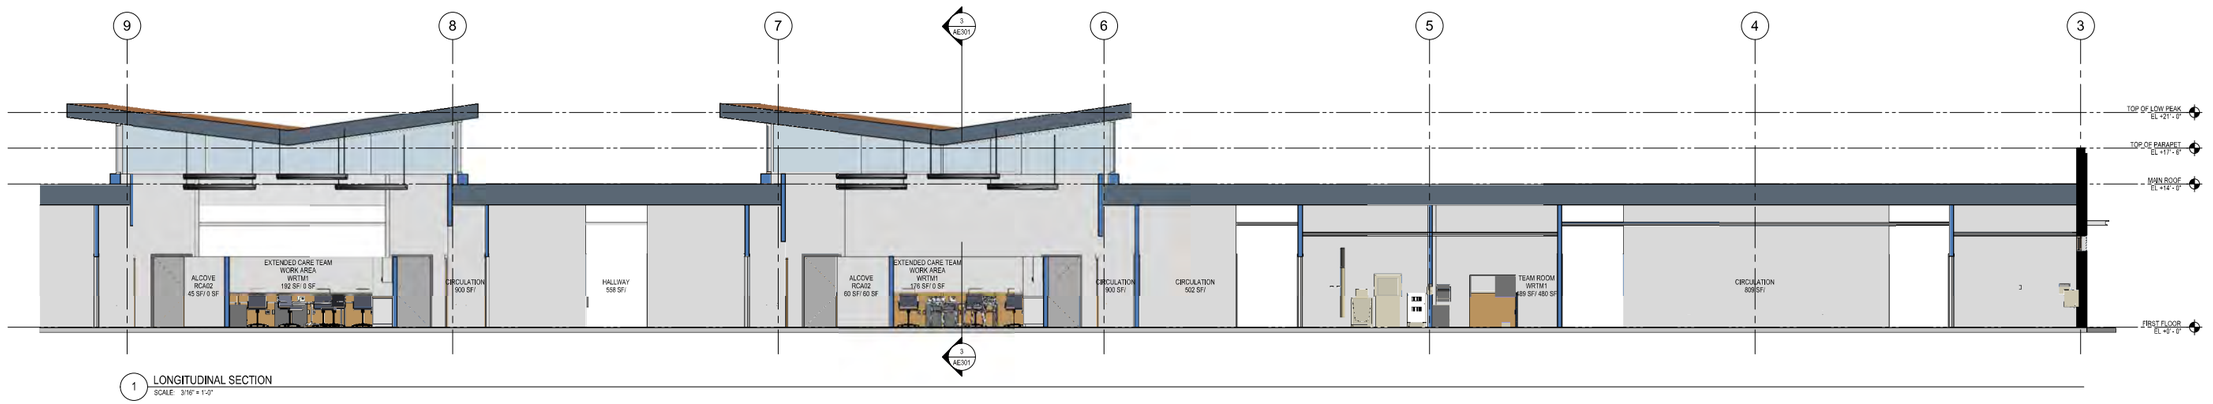

1 LONGITUDINAL SECTION
SCALE: 3/16" = 1'-0"

SOLICITATION FOR OFFERS - FINAL SUBMITTAL : 02/26/2016

FULLY SPRINKLERED
CONCEPTUAL DESIGN - NOT FOR CONSTRUCTION

BUILDING SECTIONS

SHEET NUMBER: AE301

VA PROJECT # : VA101F-15-J-0398
LAD PROJECT # : 046-10076-000

LEEWARD O'AHU COMMUNITY BASED OUTPATIENT CLINIC

DEPARTMENT OF VETERANS AFFAIRS

LEO A DALY

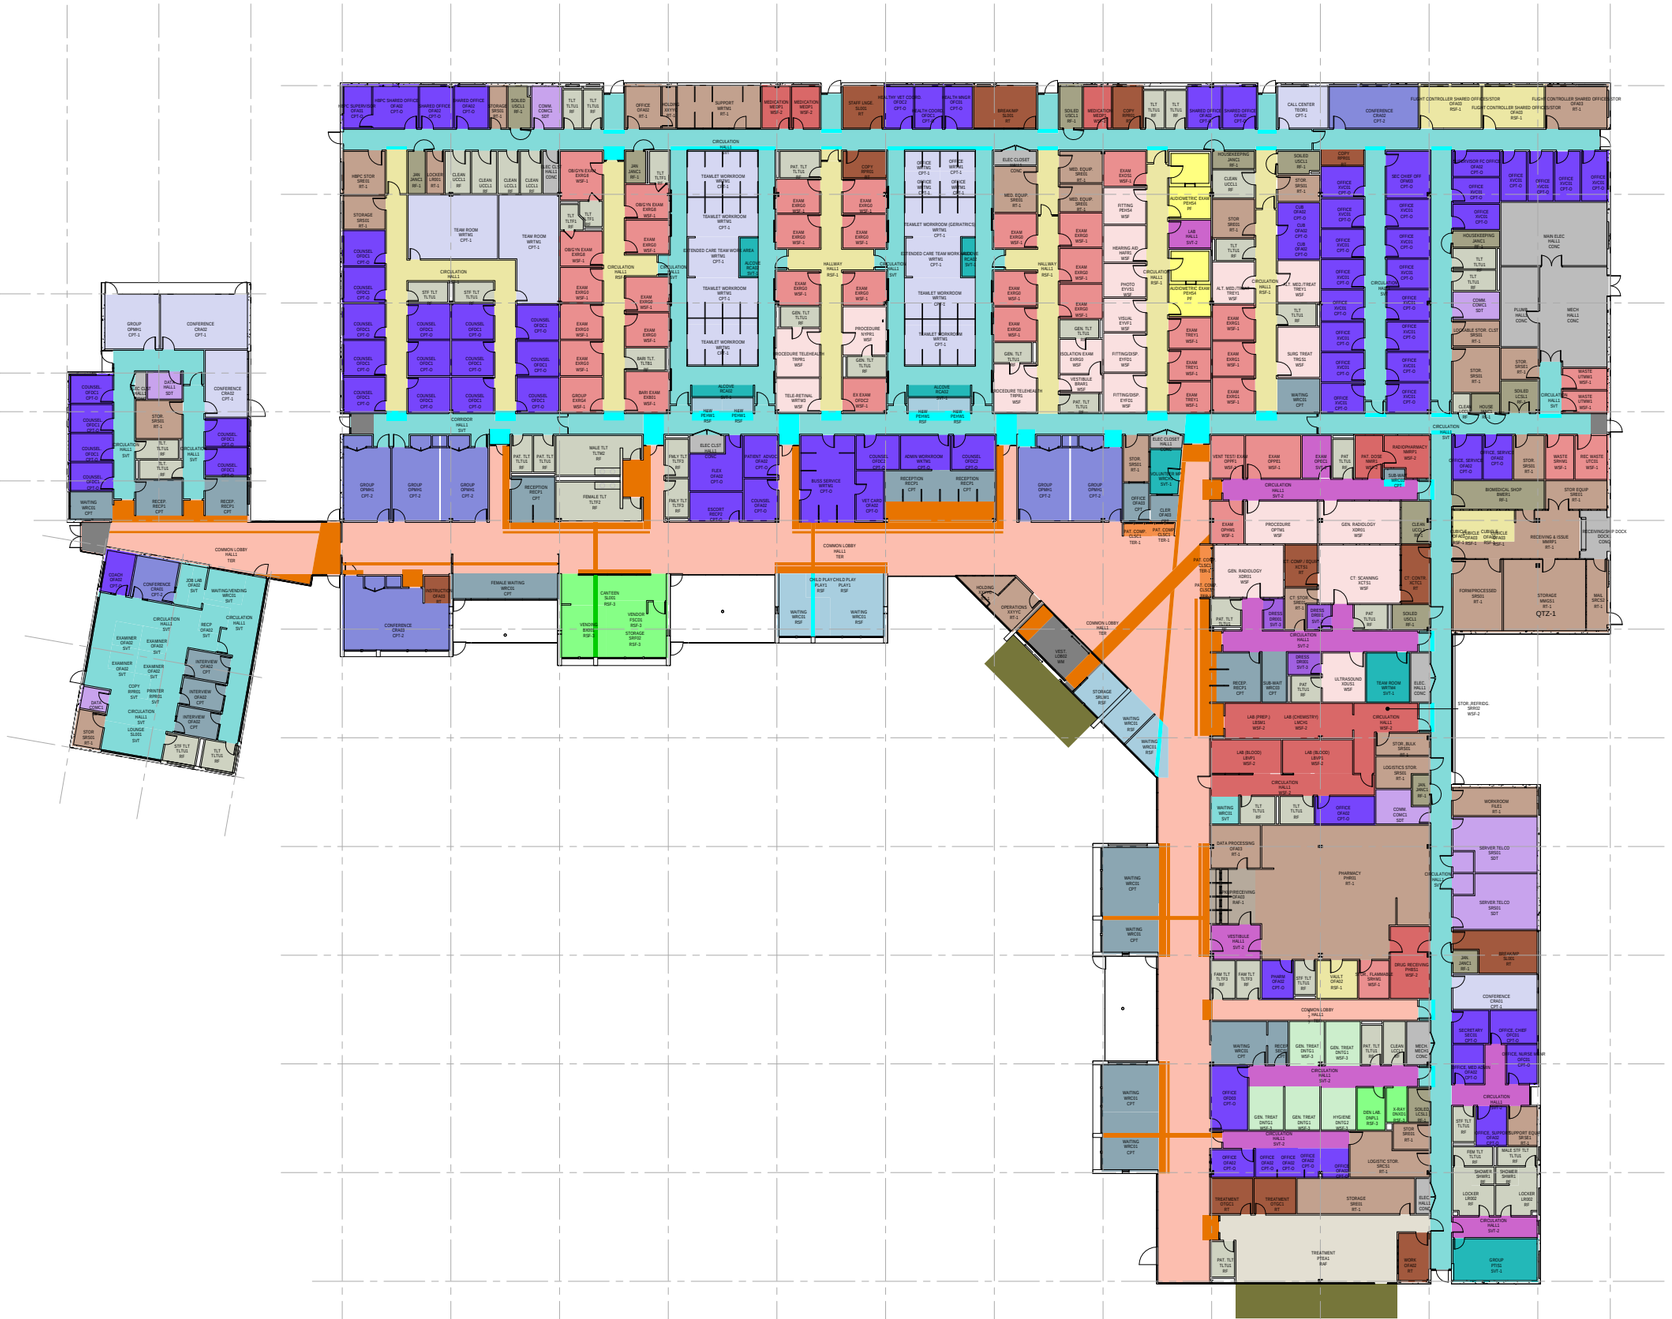

REFER TO FACILITY STANDARDS FOR APPROPRIATE FLOORING FINISHES

LEGEND - FLOOR FINISH

CONC	CONCRETE - SEALED / EXPOSED
CPT	CARPET TILE - RECEPTION
CPT-1	CARPET TILE 1
CPT-2	CARPET TILE 2
CPT-O	CARPET TILE - OFFICES
PF	PRE-FABRICATED FINISHES
RAF	RUBBER ATHLETIC FLOORING
RAF-1	RUBBER ATHLETIC FLOORING 1
RF	RESIN FLOORING
RF-1	RESIN FLOORING 1
RSF	RESILIENT FLOORING
RSF-1	RESILIENT FLOORING
RSF-3	RESILIENT FLOORING
RT	RESILIENT FLOORING
RT-1	RESILIENT TILE
SDT	RESILIENT TILE 1
SVT	STATIC DISSIPATIVE TILE
SVT-1	SOLID VINYL TILE 1
SVT-2	SOLID VINYL TILE 2
SVT-3	SOLID VINYL TILE 3
TER	TERRAZZO
TER-1	TERRAZZO 1
WM	WALK-OFF MAT
WSF	WELDED SHEET FLOORING
WSF-1	WELDED SHEET FLOORING 1
WSF-2	WELDED SHEET FLOORING 2
WSF-3	WELDED SHEET FLOORING 3
ERF-2	EXTERIOR RUBBER FLOORING 2
RSF-3A	EXTERIOR RUBBER FLOORING 2

N

0 8' 16' 32'

SCALE : 1/16" = 1'-0"

FULLY SPRINKLERED

CONCEPTUAL DESIGN - NOT FOR CONSTRUCTION

SOLICITATION FOR OFFERS - FINAL SUBMITTAL : 02/26/2016

FLOOR FINISH PLAN

SHEET NUMBER: AI101

LEEWARD O'AHU COMMUNITY BASED OUTPATIENT CLINIC

DEPARTMENT OF VETERANS AFFAIRS

VA PROJECT # : VA101F-15-J-0398

LAD PROJECT # : 046-10076-000

LEO A DALY

WALL FINISH NOTES:

1. CONFIRM WITH FACILITY STANDARDS FOR APPROPRIATE WALL FINISHES
2. ALL EXTERIOR WINDOWS SHALL BE EQUIPPED WITH WINDOW BLINDS AND/OR SHADE SHELF.
3. C.G. - CORNER GUARDS (FULL HEIGHT)
   W.P. - WALL PROTECTION (HEAVY TRAFFIC / ACTIVITY AREA / STORAGE & EQUIPMENT ROOMS @ 4'-0" A.F.F.)
4. ALL DOORS - ACROVYN WOOD DOORS & WOOD FRAMES (D.P. - DOOR PROTECTION)
5. HANDRAIL/WALL GUARD & CHAIR RAIL: SFO 7.11.1

WALL FINISH LEGEND

PAINTED GWB (GYPSUM WALL BOARD) - ALL WALLS: GWB-P / P-1
SATIN / SEMI-GLOSS PAINT: P-1S

- ACCENT (VARIES) PAINTED GWB
- FABRIC WALLCOVERING (WC-1)
- SOLID PHENOLIC TOILET PARTITIONS
- SOLID RESIN PANEL DIVIDERS (AT RECEPTION)
- SOLID SURFACE
- PORCELAIN WALL TILE - PT (FULL HEIGHT)
- PORCELAIN WALL TILE - PT-1 ACCENT (FULL HEIGHT)
- FEATURED WALL PANEL SYSTEM 1 - TRANSLUSCENT GLAZING (GL)
- FEATURED WALL PANEL SYSTEM 2 - PLASTIC (RESIN) GLAZING (PG)
- FEATURED WALL PANEL SYSTEM 3 - WOOD-LIKE WALL PANEL SYSTEM (WC-3)
- WALL PROTECTION (WC-2)
- ART WALLCOVERING (WC)
- WAYFINDING (ACCENT BEHIND SIGNAGE)
- FREESTANDING DECORATIVE STRUCTURE
- WINDOW TREATMENT (ALL WINDOWS)
- DAYLIGHT SHADING SHELF (ALL CLERESTORIES)
- DEMOUNTABLE GLASS PARTITION SYSTEM (AT BREAK ROOM, VBA
- MOVEABLE PARTITIONS (LARGE GROUP ROOMS)
- PLYWOOD (AT TELECOMM / SERVER ROOMS)
- RECEPTION SHROUD (BETWEEN PATIENT & RECEPTIONIST)

0 8' 16' 32'
SCALE : 1/16" = 1'-0"

FULLY SPRINKLERED
CONCEPTUAL DESIGN - NOT FOR CONSTRUCTION

SOLICITATION FOR OFFERS - FINAL SUBMITTAL : 02/26/2016

WALL FINISH PLAN

SHEET NUMBER: AI102

VA PROJECT # : VA101F-15-J-0398
LAD PROJECT # : 046-10076-000

LEEWARD O'AHU COMMUNITY BASED OUTPATIENT CLINIC

DEPARTMENT OF VETERANS AFFAIRS

LEO A DALY 100