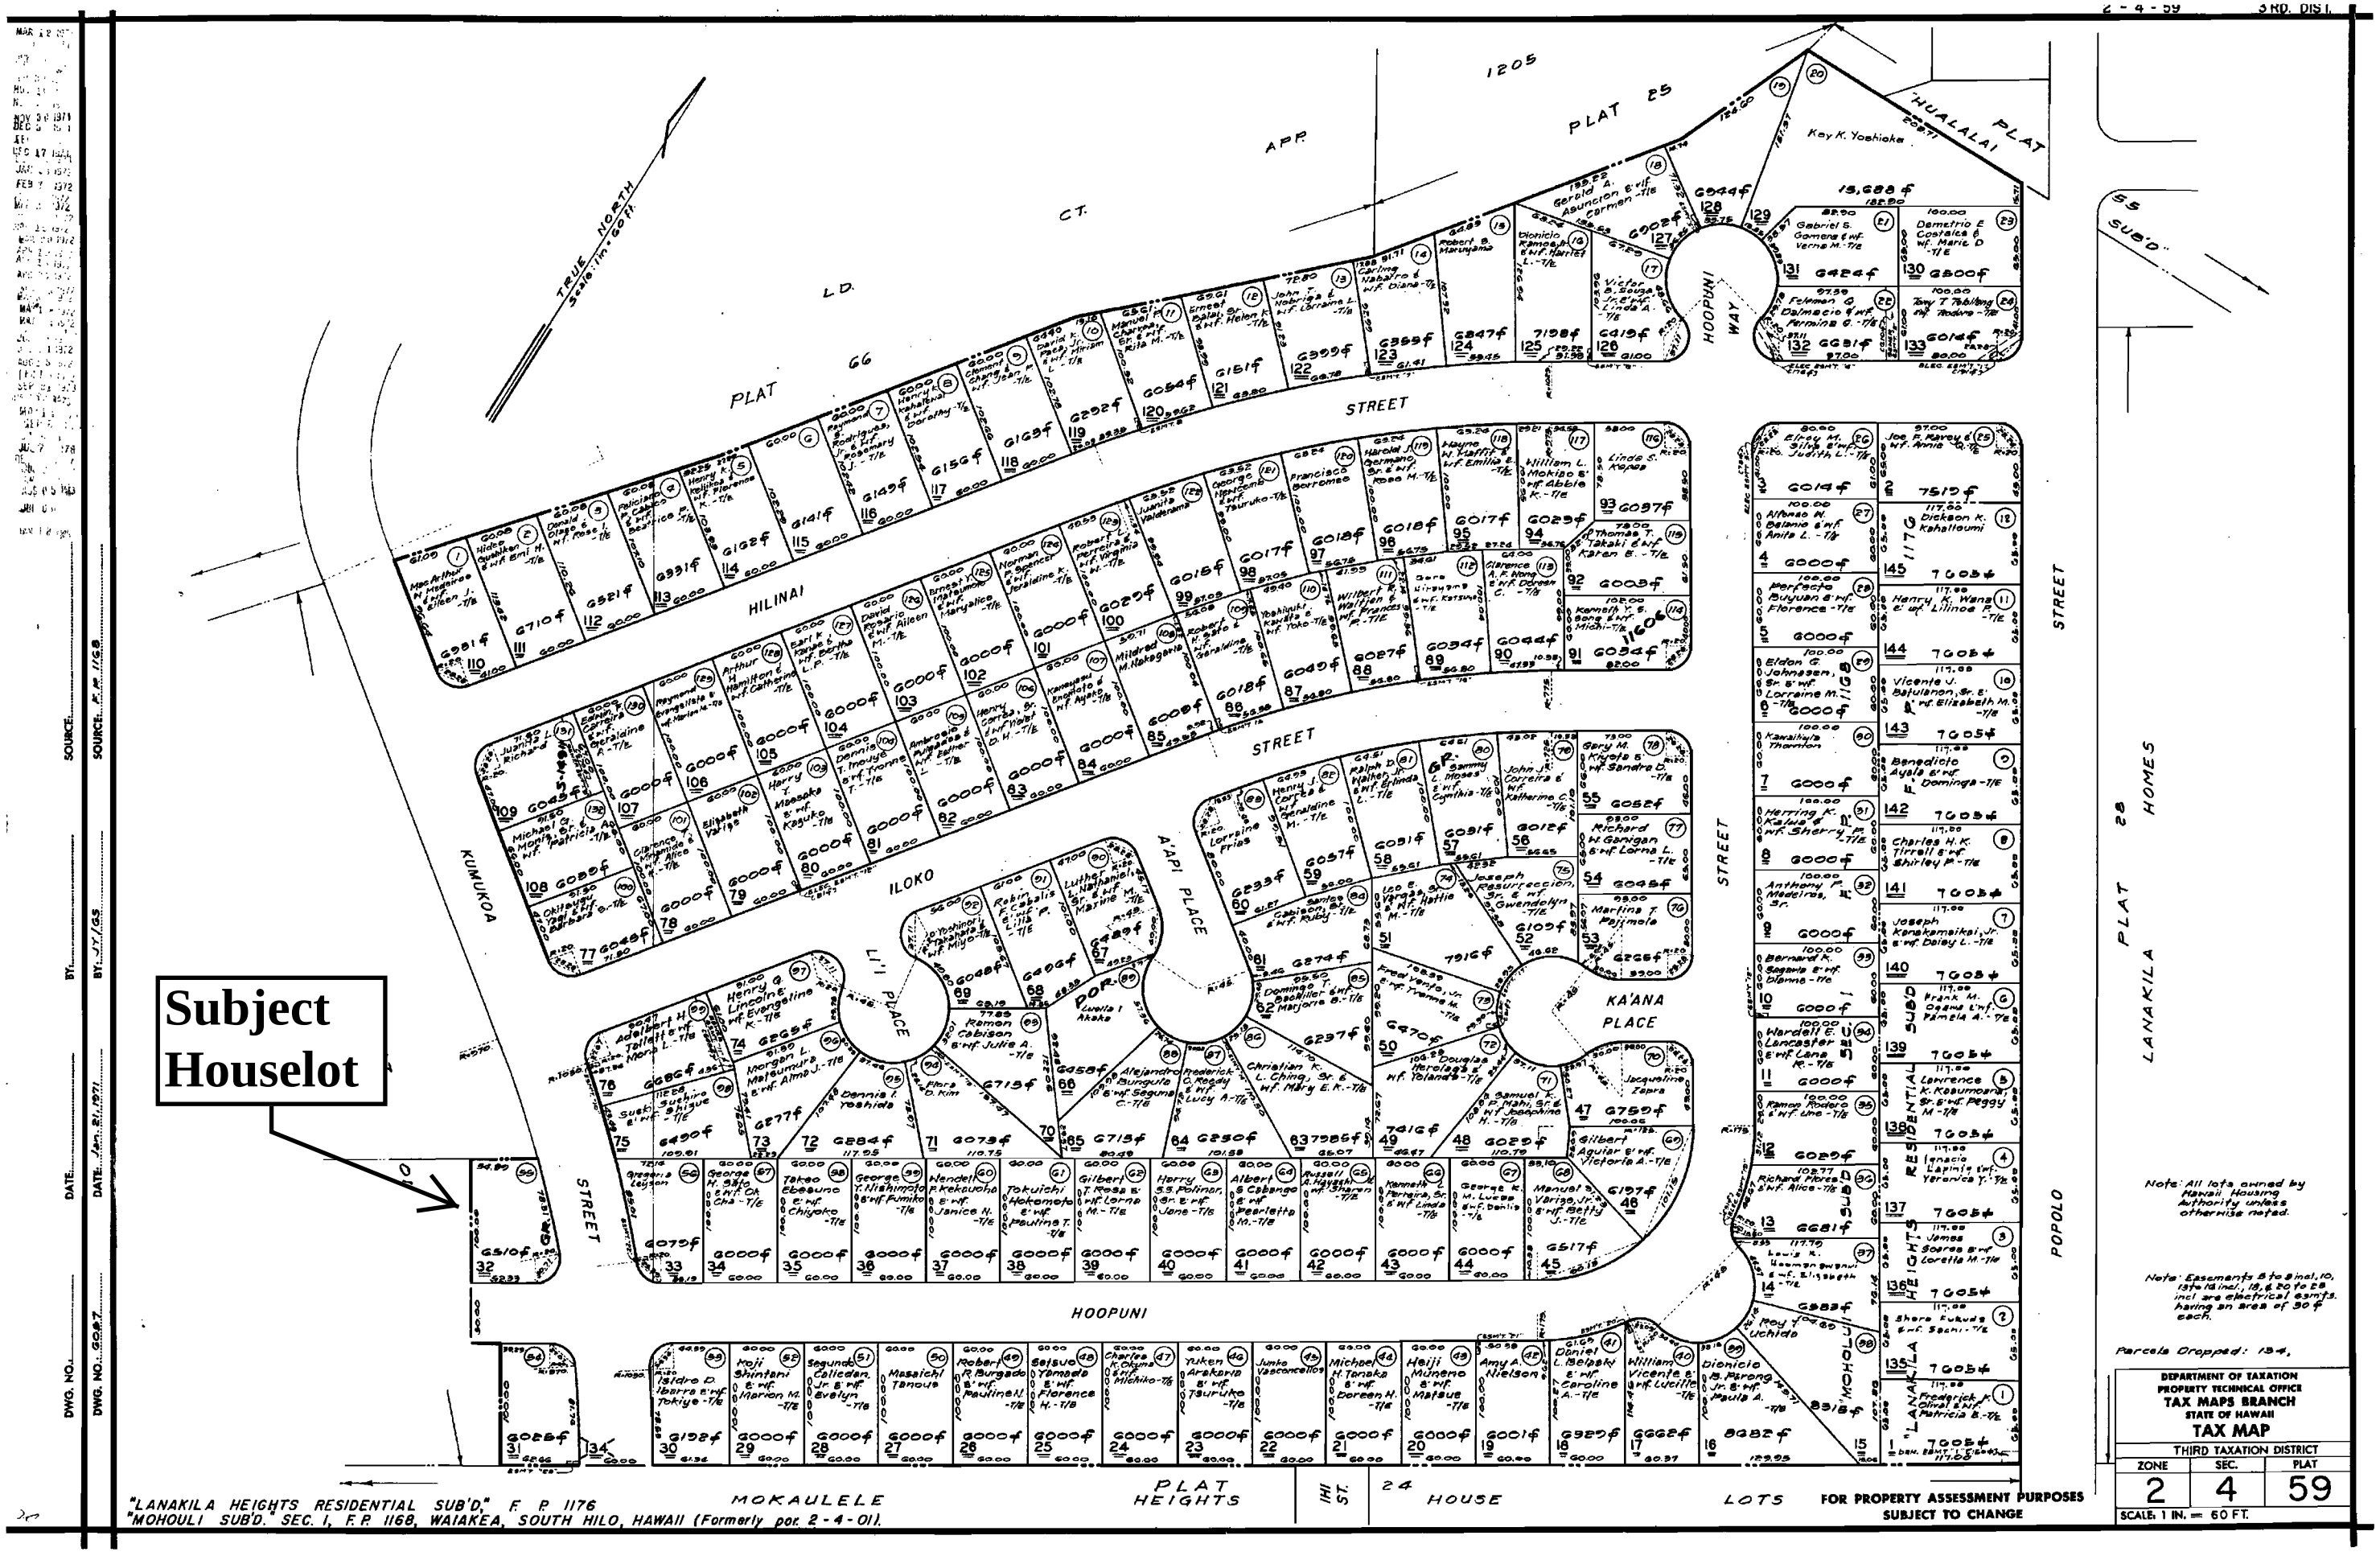
Subject Houselot
TRUE NORTH
Scale 1 in. 60 ft.
HILINAI STREET
KUMUKOA STREET
ILOKO STREET
A'API PLACE
KA'ANA PLACE
HOOPUNI WAY
HOOPUNI STREET
POPOLO STREET
MOHOULI STREET
HUALALAI PLAT
PLAT 25
PLAT 66
PLAT 28
LANAKILA HOMES
"LANAKILA HEIGHTS RESIDENTIAL SUB'D," F. P. 1176
"MOHOULI SUB'D. SEC. 1, F.P. 1168, WAIAKEA, SOUTH HILO, HAWAII (Formerly por. 2-4-01).
MOKAULELE
PLAT HEIGHTS
IHI ST.
24 HOUSE LOTS
FOR PROPERTY ASSESSMENT PURPOSES SUBJECT TO CHANGE
Note: All lots owned by Hawaii Housing Authority unless otherwise noted.
Note: Easements 8 to 8 incl. 10, 13 to 18 incl., 19, & 20 to 28 incl. are electrical esmts. having an area of 30 ft each.
Parcels Dropped: 134,
DEPARTMENT OF TAXATION
PROPERTY TECHNICAL OFFICE
TAX MAPS BRANCH
STATE OF HAWAII
TAX MAP
THIRD TAXATION DISTRICT
ZONE 2 SEC. 4 PLAT 59
SCALE 1 IN. = 60 FT.
3RD. DIST.
2-4-59